


Lynnyrd Wolfe

From: Amber Willard
Sent: 13 August 2019 15:48
To: Planning.Responses
Cc: Lynnyrd Wolfe
Subject: FW: 5 Bay walk ref: AW/212/19/HH
Attachments: 179 3-102 (rev 05) Proposed First Floor Plan.pdf; 179 3-103 (rev 07) Proposed Loft Floor Plan.pdf; 179 3-104 (rev 04) Proposed Roof and Site Plan.pdf; 179 3-201 (rev 07) Elevations Sheet 01 .pdf; 179 3-202 (rev 05) Elevations Sheet 02.pdf; 179 3-301 (rev 03) Sections Sheet 01.pdf

Please upload as substitute plans for AW/212/19/HH



From: 
Sent: 12 August 2019 10:45



Subject: 5 Bay walk ref: AW/212/19/HH

Dear Ms Willard,

Re: Householder Application for 5 Bay Walk, Aldwick Bay PO21 4ET ref: AW/212/19/HH



We have made a minor alteration to the above scheme, to amend the design of the chimney stack and include a low level storage space off the roof deck. I've updated the drawings accordingly, please could you replace the original drawings with the attached?

Any questions, please don't hesitate to ask me.

Kind Regards,

Anna Tindall RIBA | Architect
Randell Design Group

Halls Orchard Barn | Oak Lane, Apuldram | Chichester, West Sussex | PO20 7FD



This message is private and confidential and the images created by Randell Design Ltd are protected by copyright. If you have received this message in error, please notify us and remove it from your system. The contents of this message do not

