


63 Willowhale Green

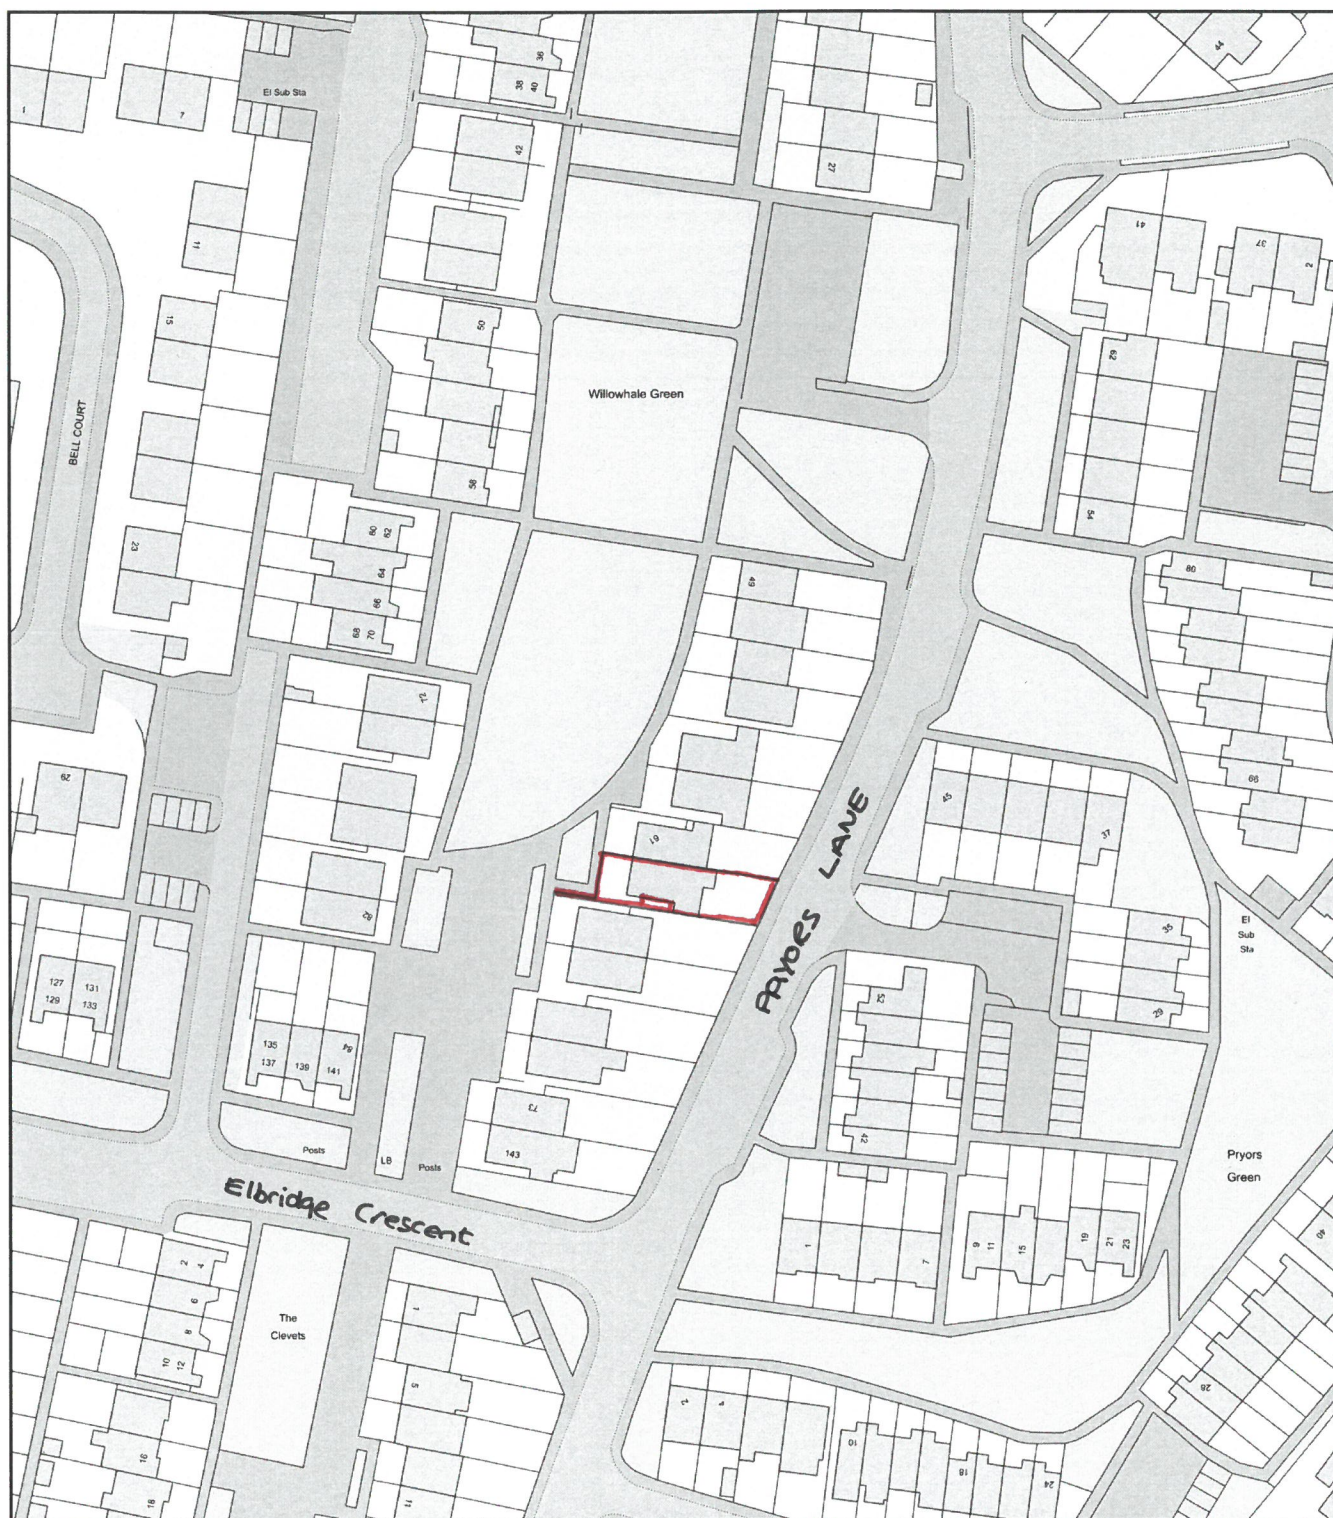

0 50
Metres



Plan Produced for: Amber Living
Date Produced: 17 Aug 2020
Plan Reference Number: TQRQM20230145705010
Scale: 1:1250 @ A4