


63 Willowhale Green

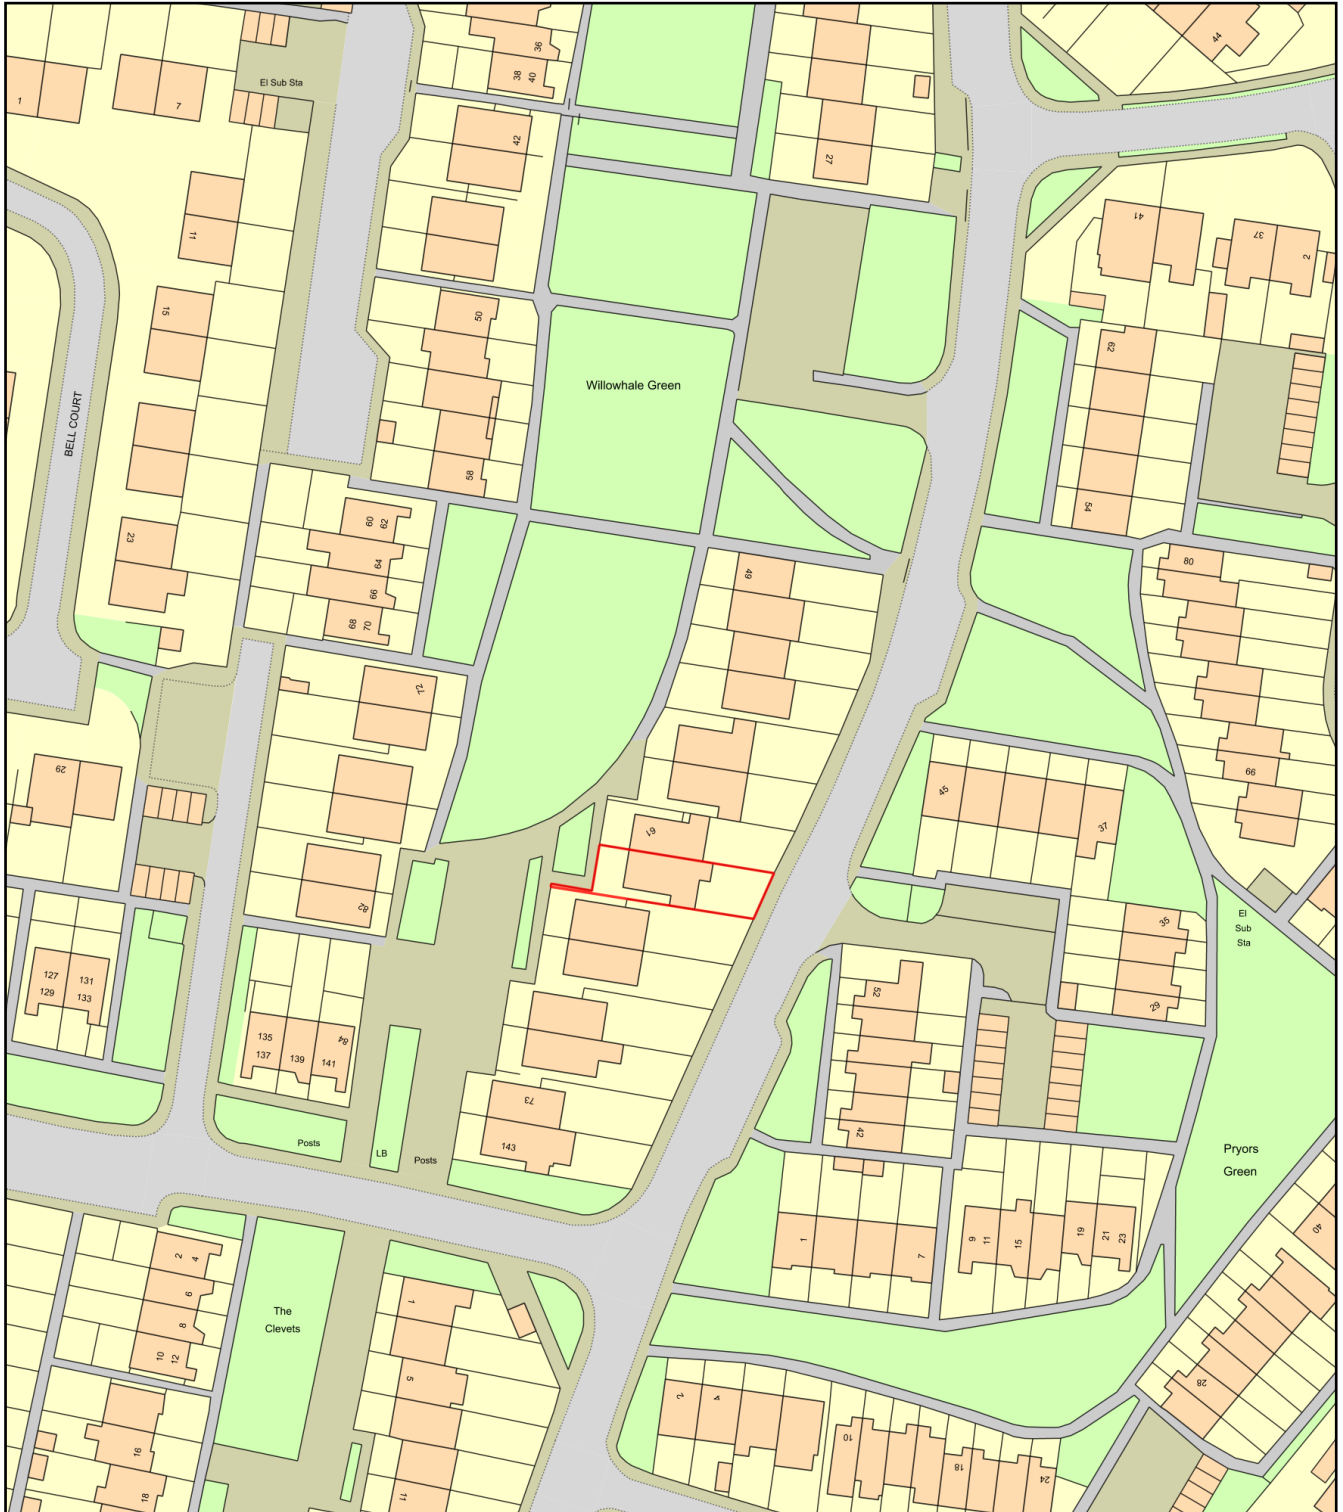

0 50
Metres



Plan Produced for: Amber Living

Date Produced: 17 Aug 2020

Plan Reference Number: TQRQM20230145705010

Scale: 1:1250 @ A4