


REAR

To EXIST. DRIVEWAY

NOTE:

WHERE EXIST. DRIVE DRAINS UNDER NEW EXTENSION. P.C. CONT. LINTELS.

except for Planning purposes.
2. All dimensions must be checked on site by the contractor prior to commencement of work.
3. All construction details are indicative and are to be checked and confirmed on site and any divergences are to be agreed with the Contract Administrator.
THIS DRAWING TO BE READ IN CONJUNCTION WITH THE BUILDING CONTROL AND CONSTRUCTION NOTES

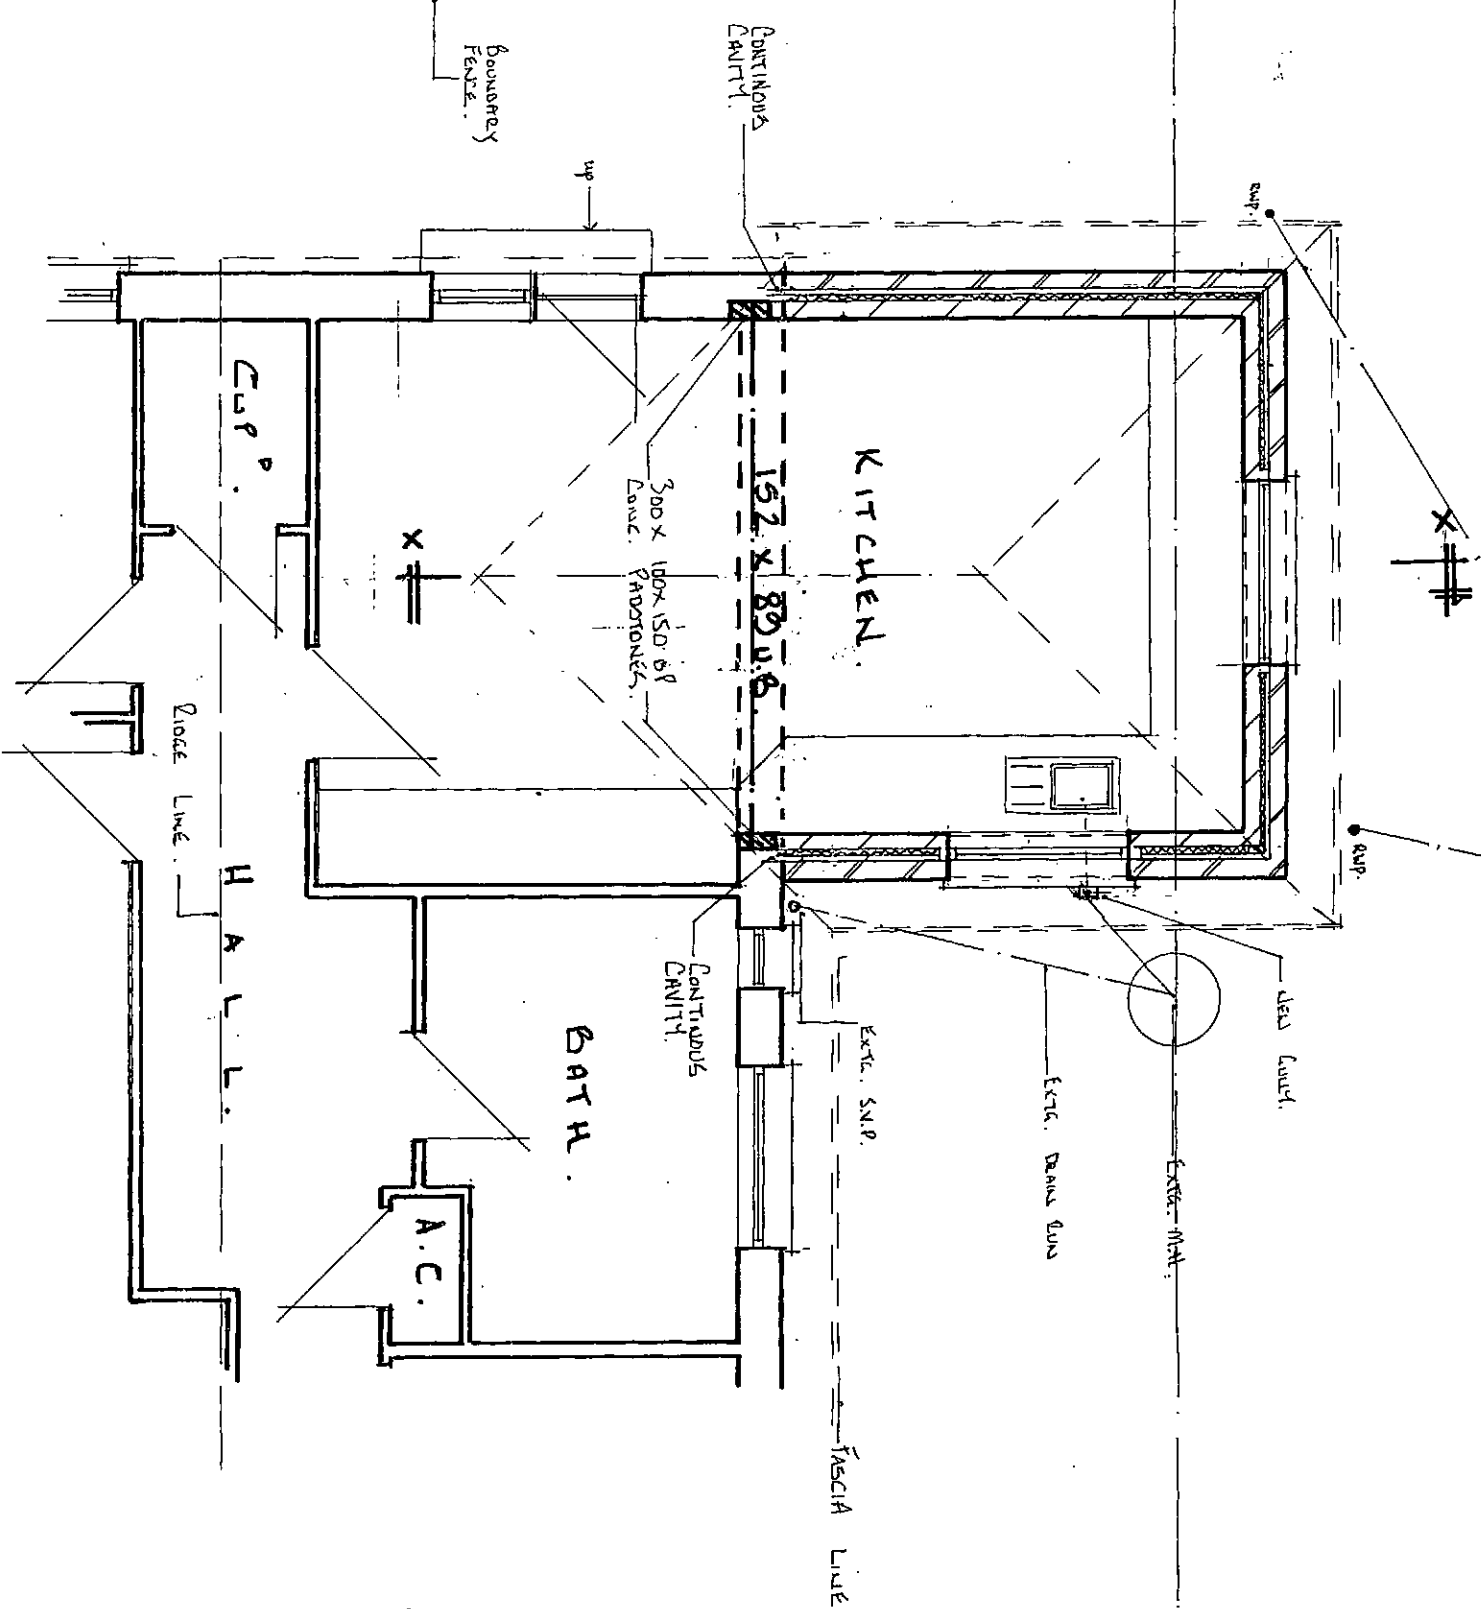

PART

GROUND

FLOOR

PLAN.

[As Proposed]

Proposed Rear Kitchen Extension - 11 Selwyn Close, West Meads, Bognor Regis. PO21 5RT.

K.E. HILTON AND ASSOCIATES
Chartered Structural Engineers
2 ALBERT CHAMBERS
SUDLEY ROAD
BOGNOR REGIS
WEST SUSSEX
PO21 1EQ.
Tel: 01243 865500
Fax: 01243 860489
Mobile: 07968 333140
E-Mail: k_e_hilton@yahoo.co.uk

PLAN.
Scale 1:50 @ A3
Date: Aug. 13.
Drawing Number 4970/4.
Drawn By C.R.B.
Checked K.E.H.
NORTH