



Proposed
Extension.

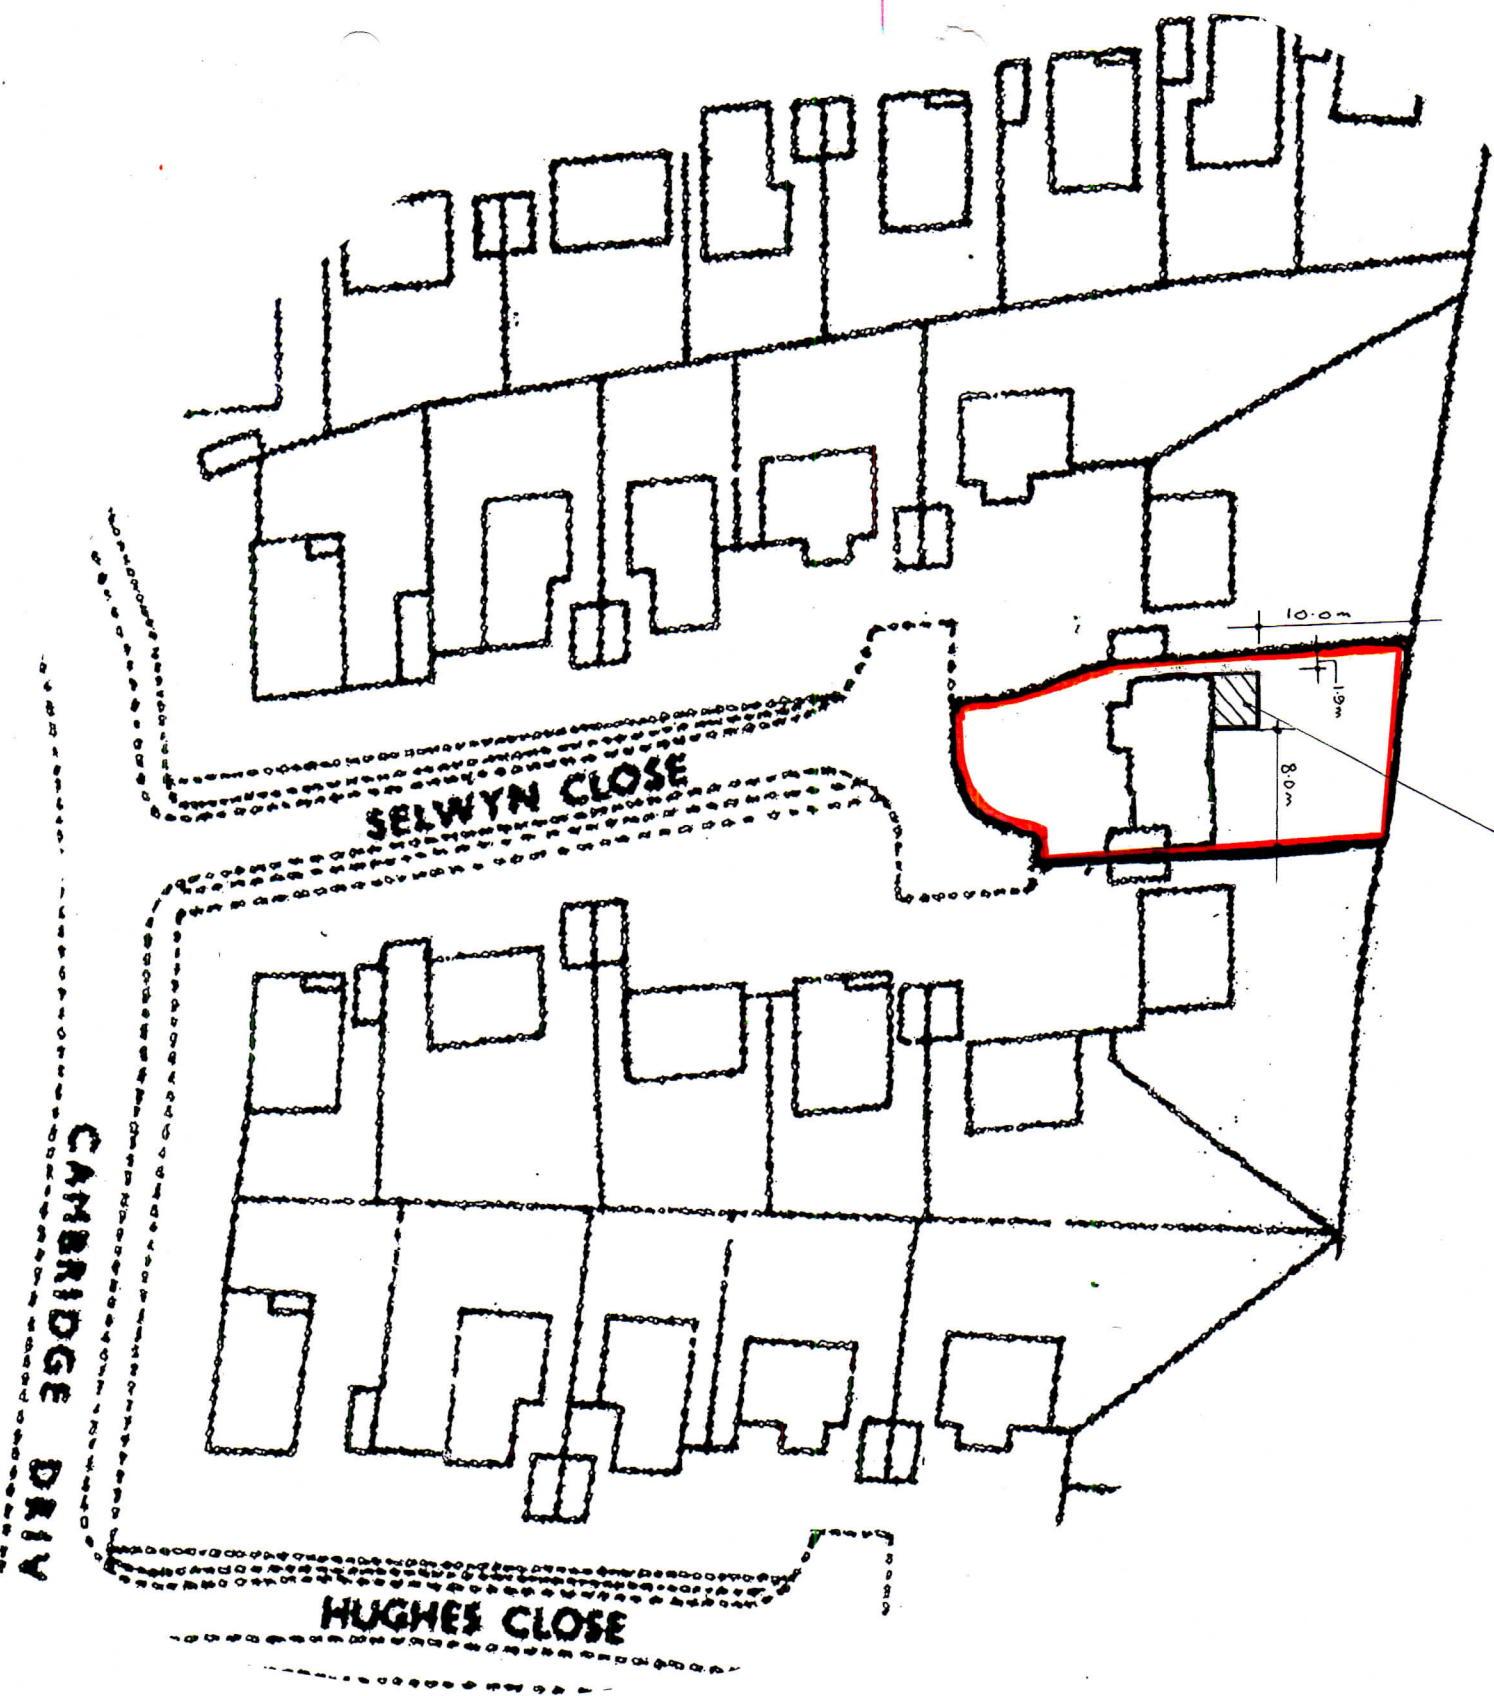

Block
Plan.

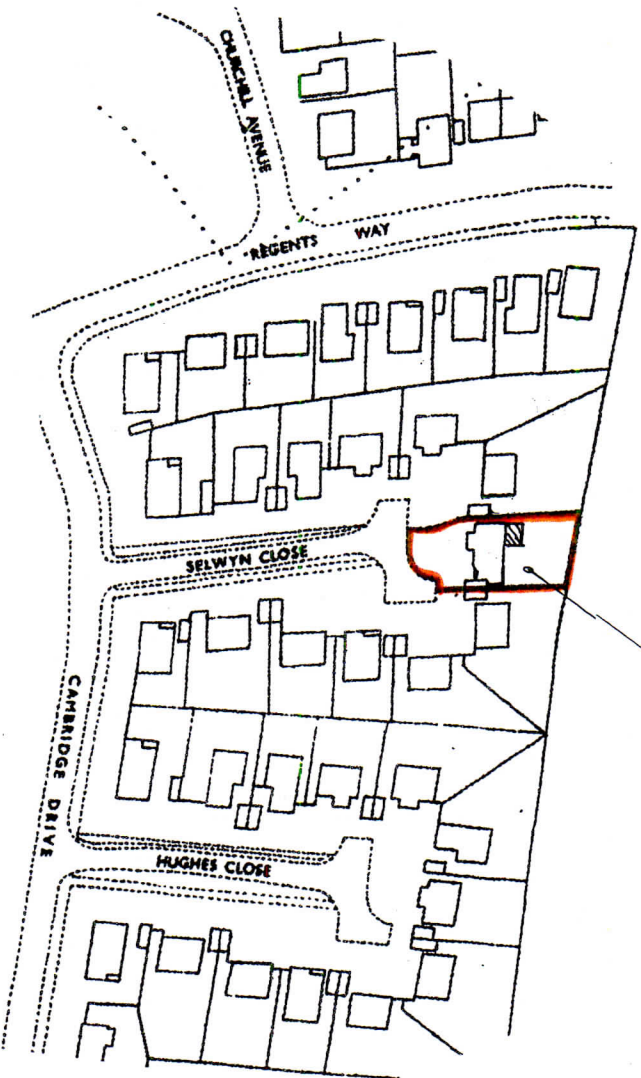

The Site.

Site Location Plan.

Dev. S.D.B. Dimensions as
on Block Plan as Read.

- NOTES:
1. Do not scale this drawing. Use figured dimensions only, except for Planning purposes.
 2. All dimensions must be checked on site by the contractor prior to commencement of work.
 3. All construction details are indicative and are to be checked and confirmed on site and any divergences are to be agreed with the Contract Administrator.

THIS DRAWING TO BE READ IN-CONJUNCTION WITH THE BUILDING CONTROL AND CONSTRUCTION NOTES

K.E. HILTON AND ASSOCIATES
Chartered Structural Engineers

2 ALBERT CHAMBERS
SUDLEY ROAD
BOGNOR REGIS
WEST SUSSEX
PO21 1EQ

Tel: 01243 866500
Fax: 01243 860489
Mobile: 07968 333140
E-Mail: k_e_hilton@yahoo.co.uk

Plans.

Scale 1:500/1:1250 A3
Date Aug.13.
Drawing Number 4970/1.

Drawn By C.R.B.
Checked K.E.H.

NORTH

Proposed Rear Kitchen Extension – 11 Selwyn Close, West Meads, Bognor Regis. PO21 5RT.