


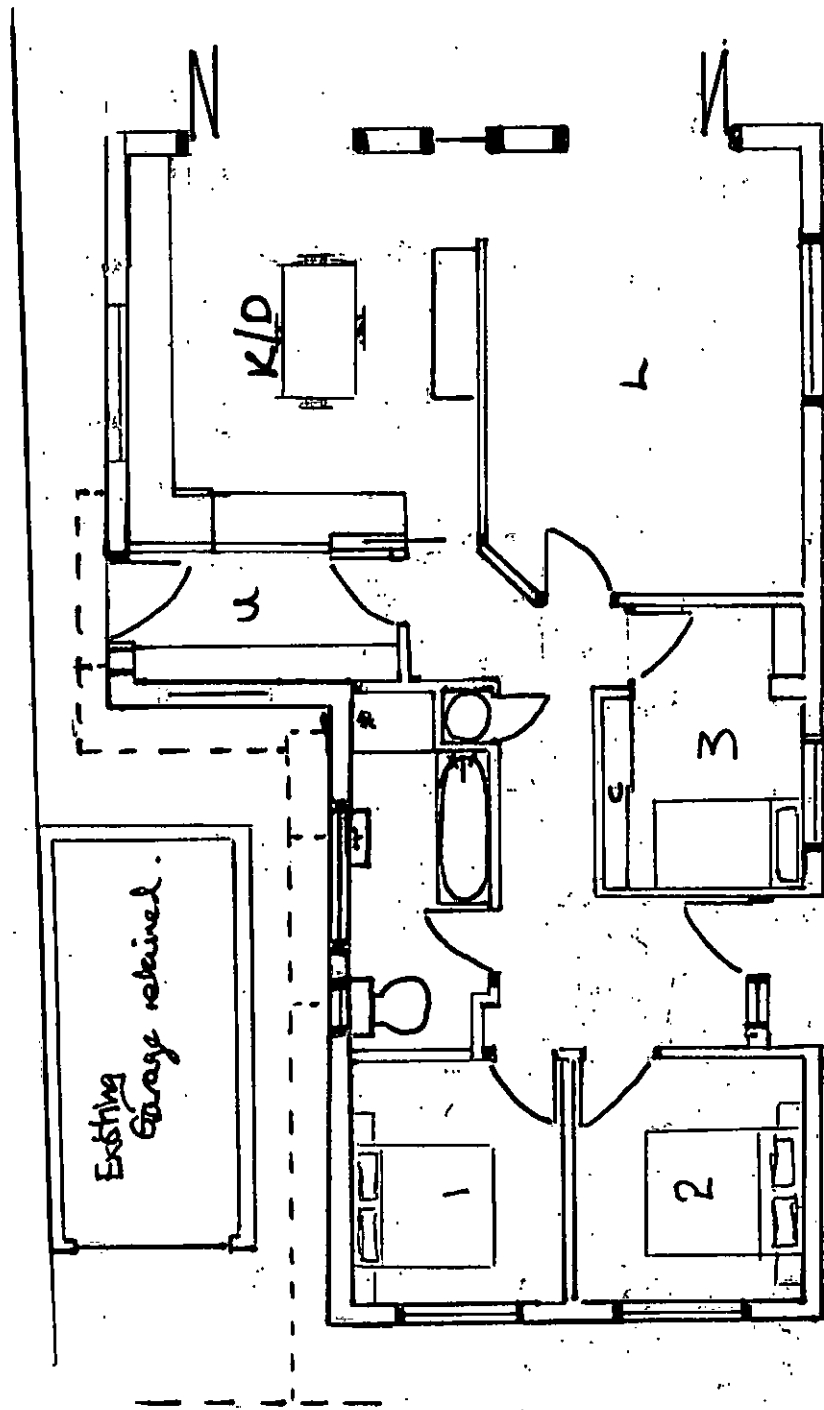

1:100 Proposed Drawing. 006