



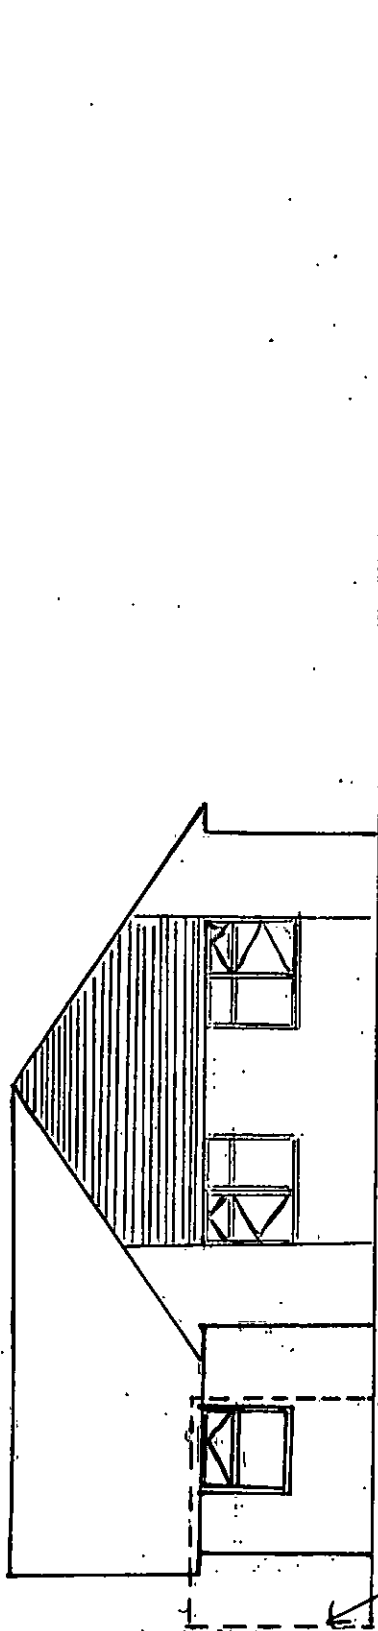

North Elevation

Outline of existing
gray to be retained.

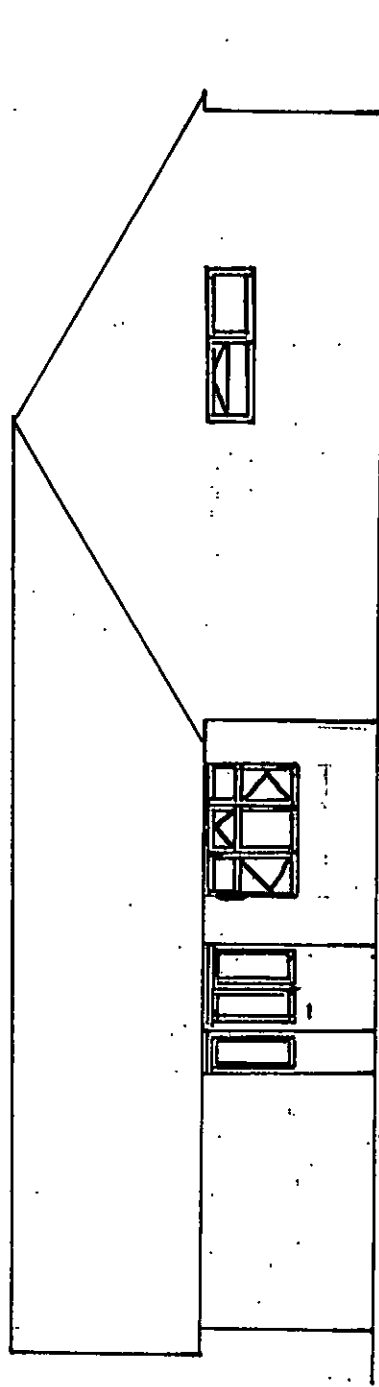

West Elevation

1:100 Proposed Design. 2008