




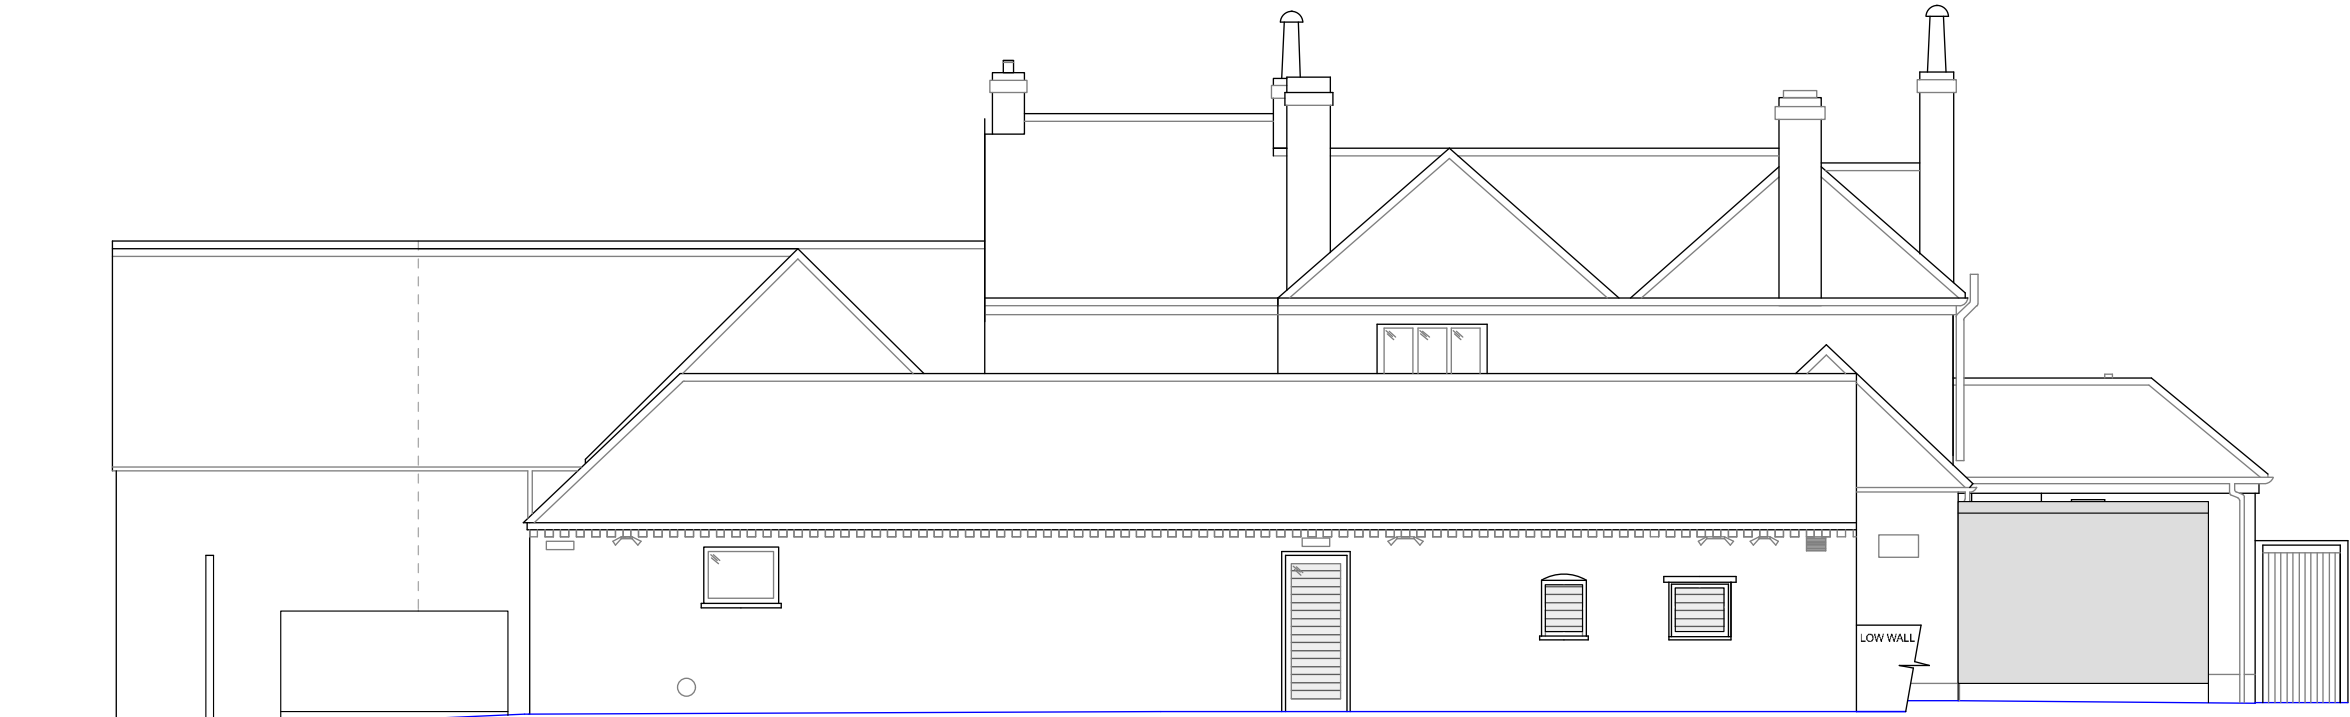

REAR ELEVATION

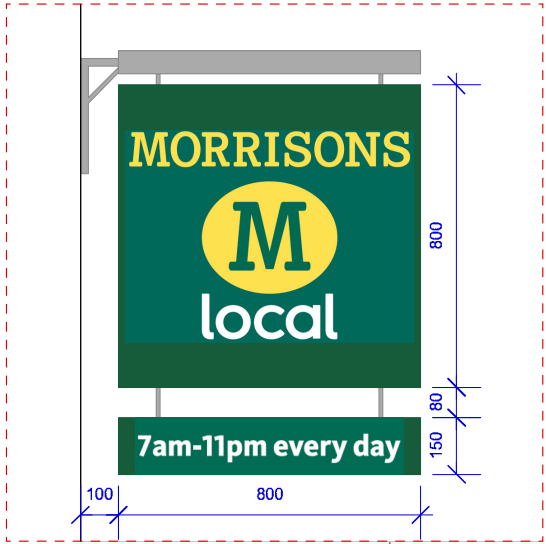

Bus Stop Sign shown at 1:20 scale @ A3

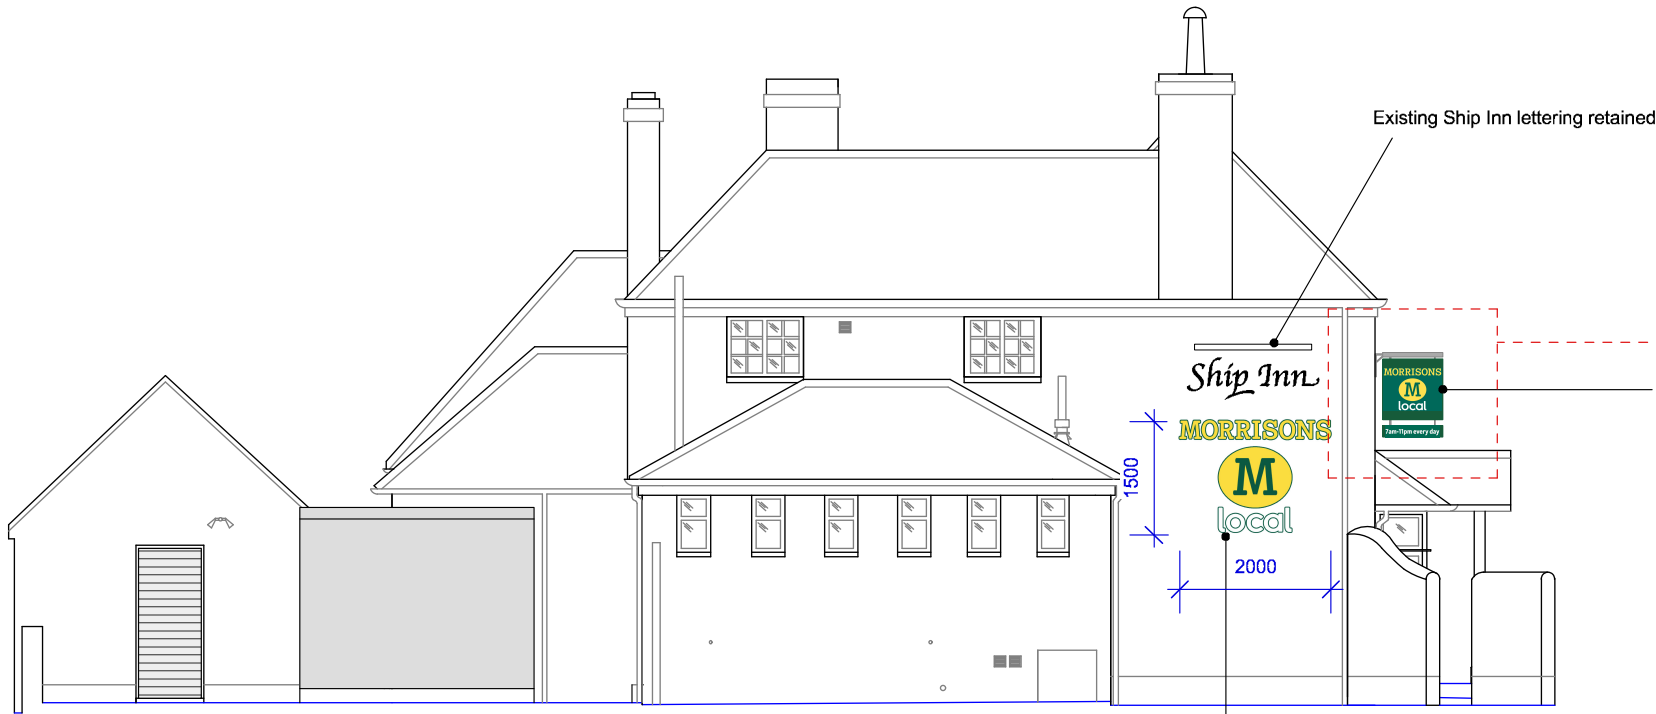

SIDE ELEVATION

New Morrisons signage to be formed aluminium internally LED illuminated individual letters and logo fixed to wall on runner bars or locators similar to existing signage

Bus-stop sign to replace existing (refer to front elevation for new location) - formed aluminium panels displaying a blown logo and 13 mm thick text Complete with a mild steel gibbet. Externally illuminated by a trough light fixed above - 250 cd/m2

