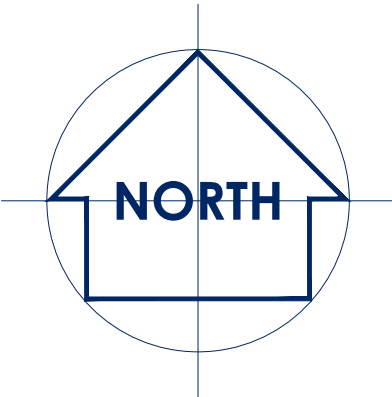
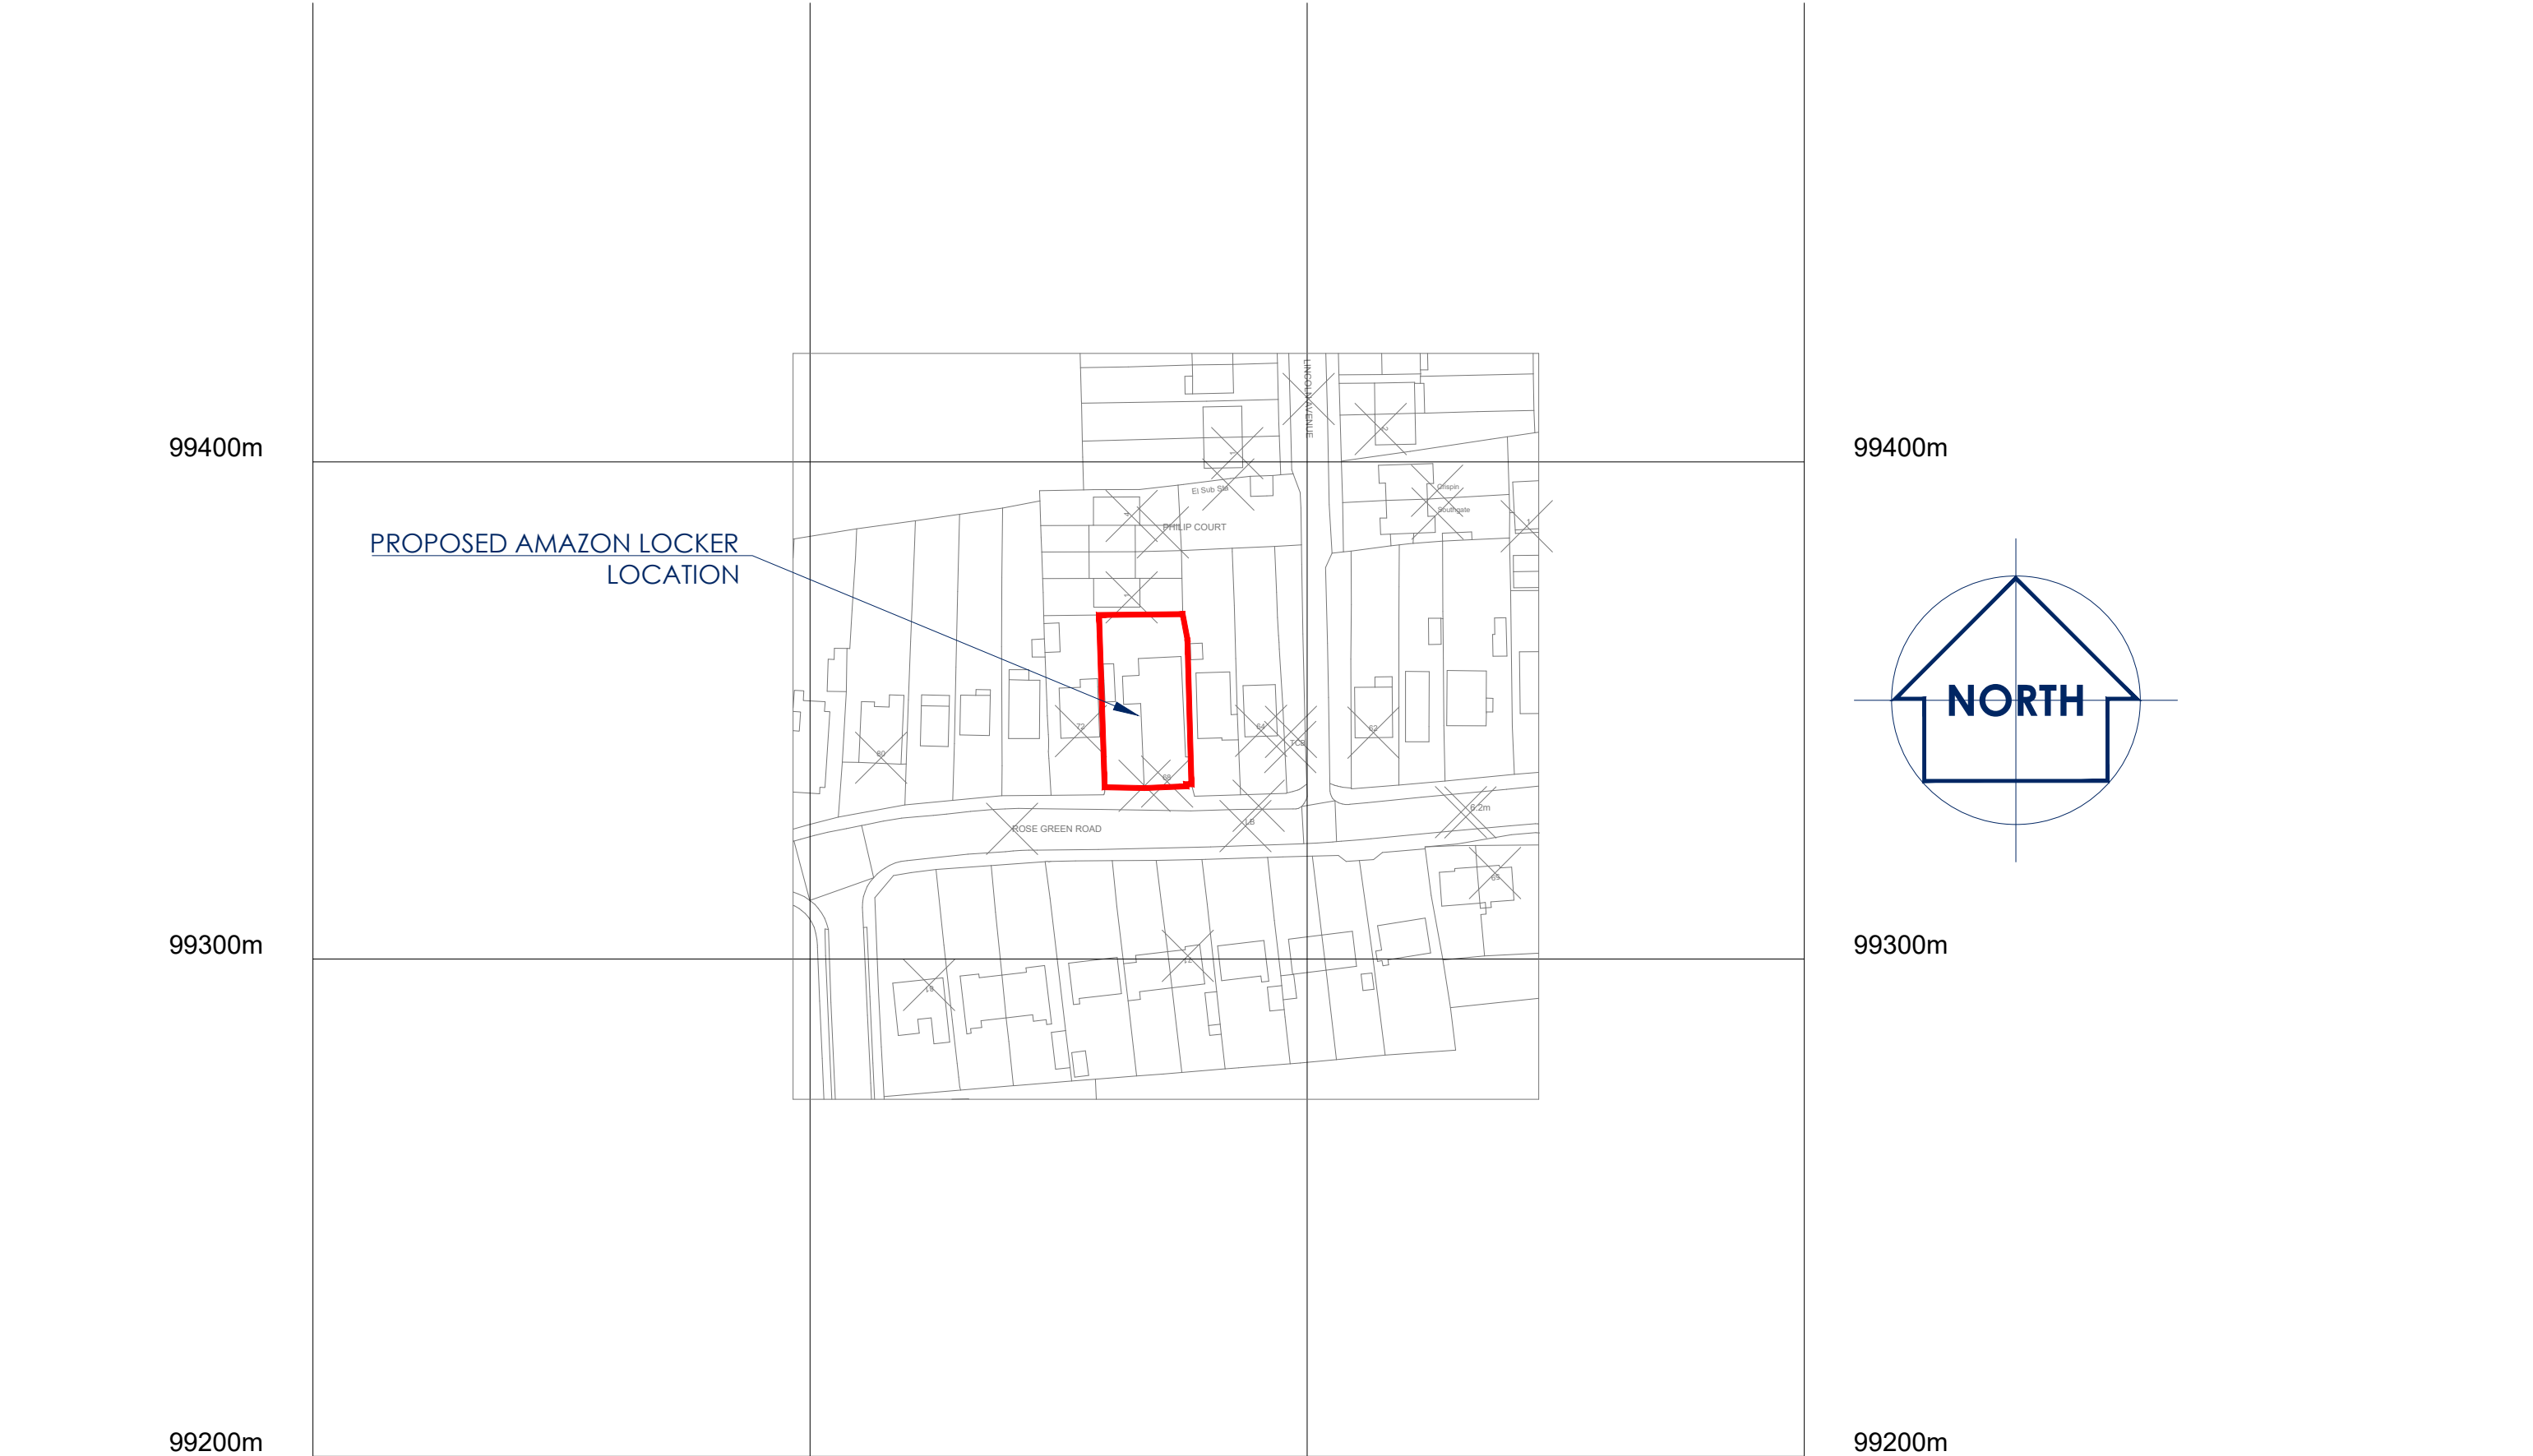


THIS DRAWING IS THE COPYRIGHT OF THE SOUTHERN CO-OPERATIVE AND MAY NOT BE COPIED, ALTERED OR REPRODUCED IN ANY FORM, OR PASSED TO A THIRD PARTY WITHOUT THE WRITTEN CONSENT OF THE SOUTHERN CO-OPERATIVE.

DO NOT SCALE FROM THIS DRAWING, EXCEPT FOR PLANNING PURPOSES. USE FIGURED DIMENSIONS ONLY.

DIMENSIONS SHOULD BE CHECKED AND VERIFIED ON SITE AND ANY DISCREPANCIES SHOULD BE REPORTED TO THE DESIGNER.

IF IN DOUBT ASK FOR CONFIRMATION.

REVISIONS				
REV	DESCRIPTION	DRAWN	CHKD	DATE
1ST	LOCATION PLAN	RY	**	27/08/2019
A	AMAZON LOCKER LOCATION PLAN	JM	**	09/08/2021



Property Department
1000 Lakeside, Western Road, Portsmouth, PO6 3FE
T: 023 9222 2500 | F: 023 9222 2650

ISSUED FOR

LOCATION PLAN

ADDRESS
68 ROSE GREEN
BOGNOR REGIS
WEST SUSSEX
PO21 3EQ

DRAWING TITLE
LOCATION PLAN

DRAWING SCALE 1:1250	SHEET SIZE A3A3	SHEET No. 1 of 1	DRAWN RY	CHKD **	DATE 17-04-2019
DRAWING NUMBER SC-091-V1-GF-DR-K-0004					REVISION A

IN PROGRESS