


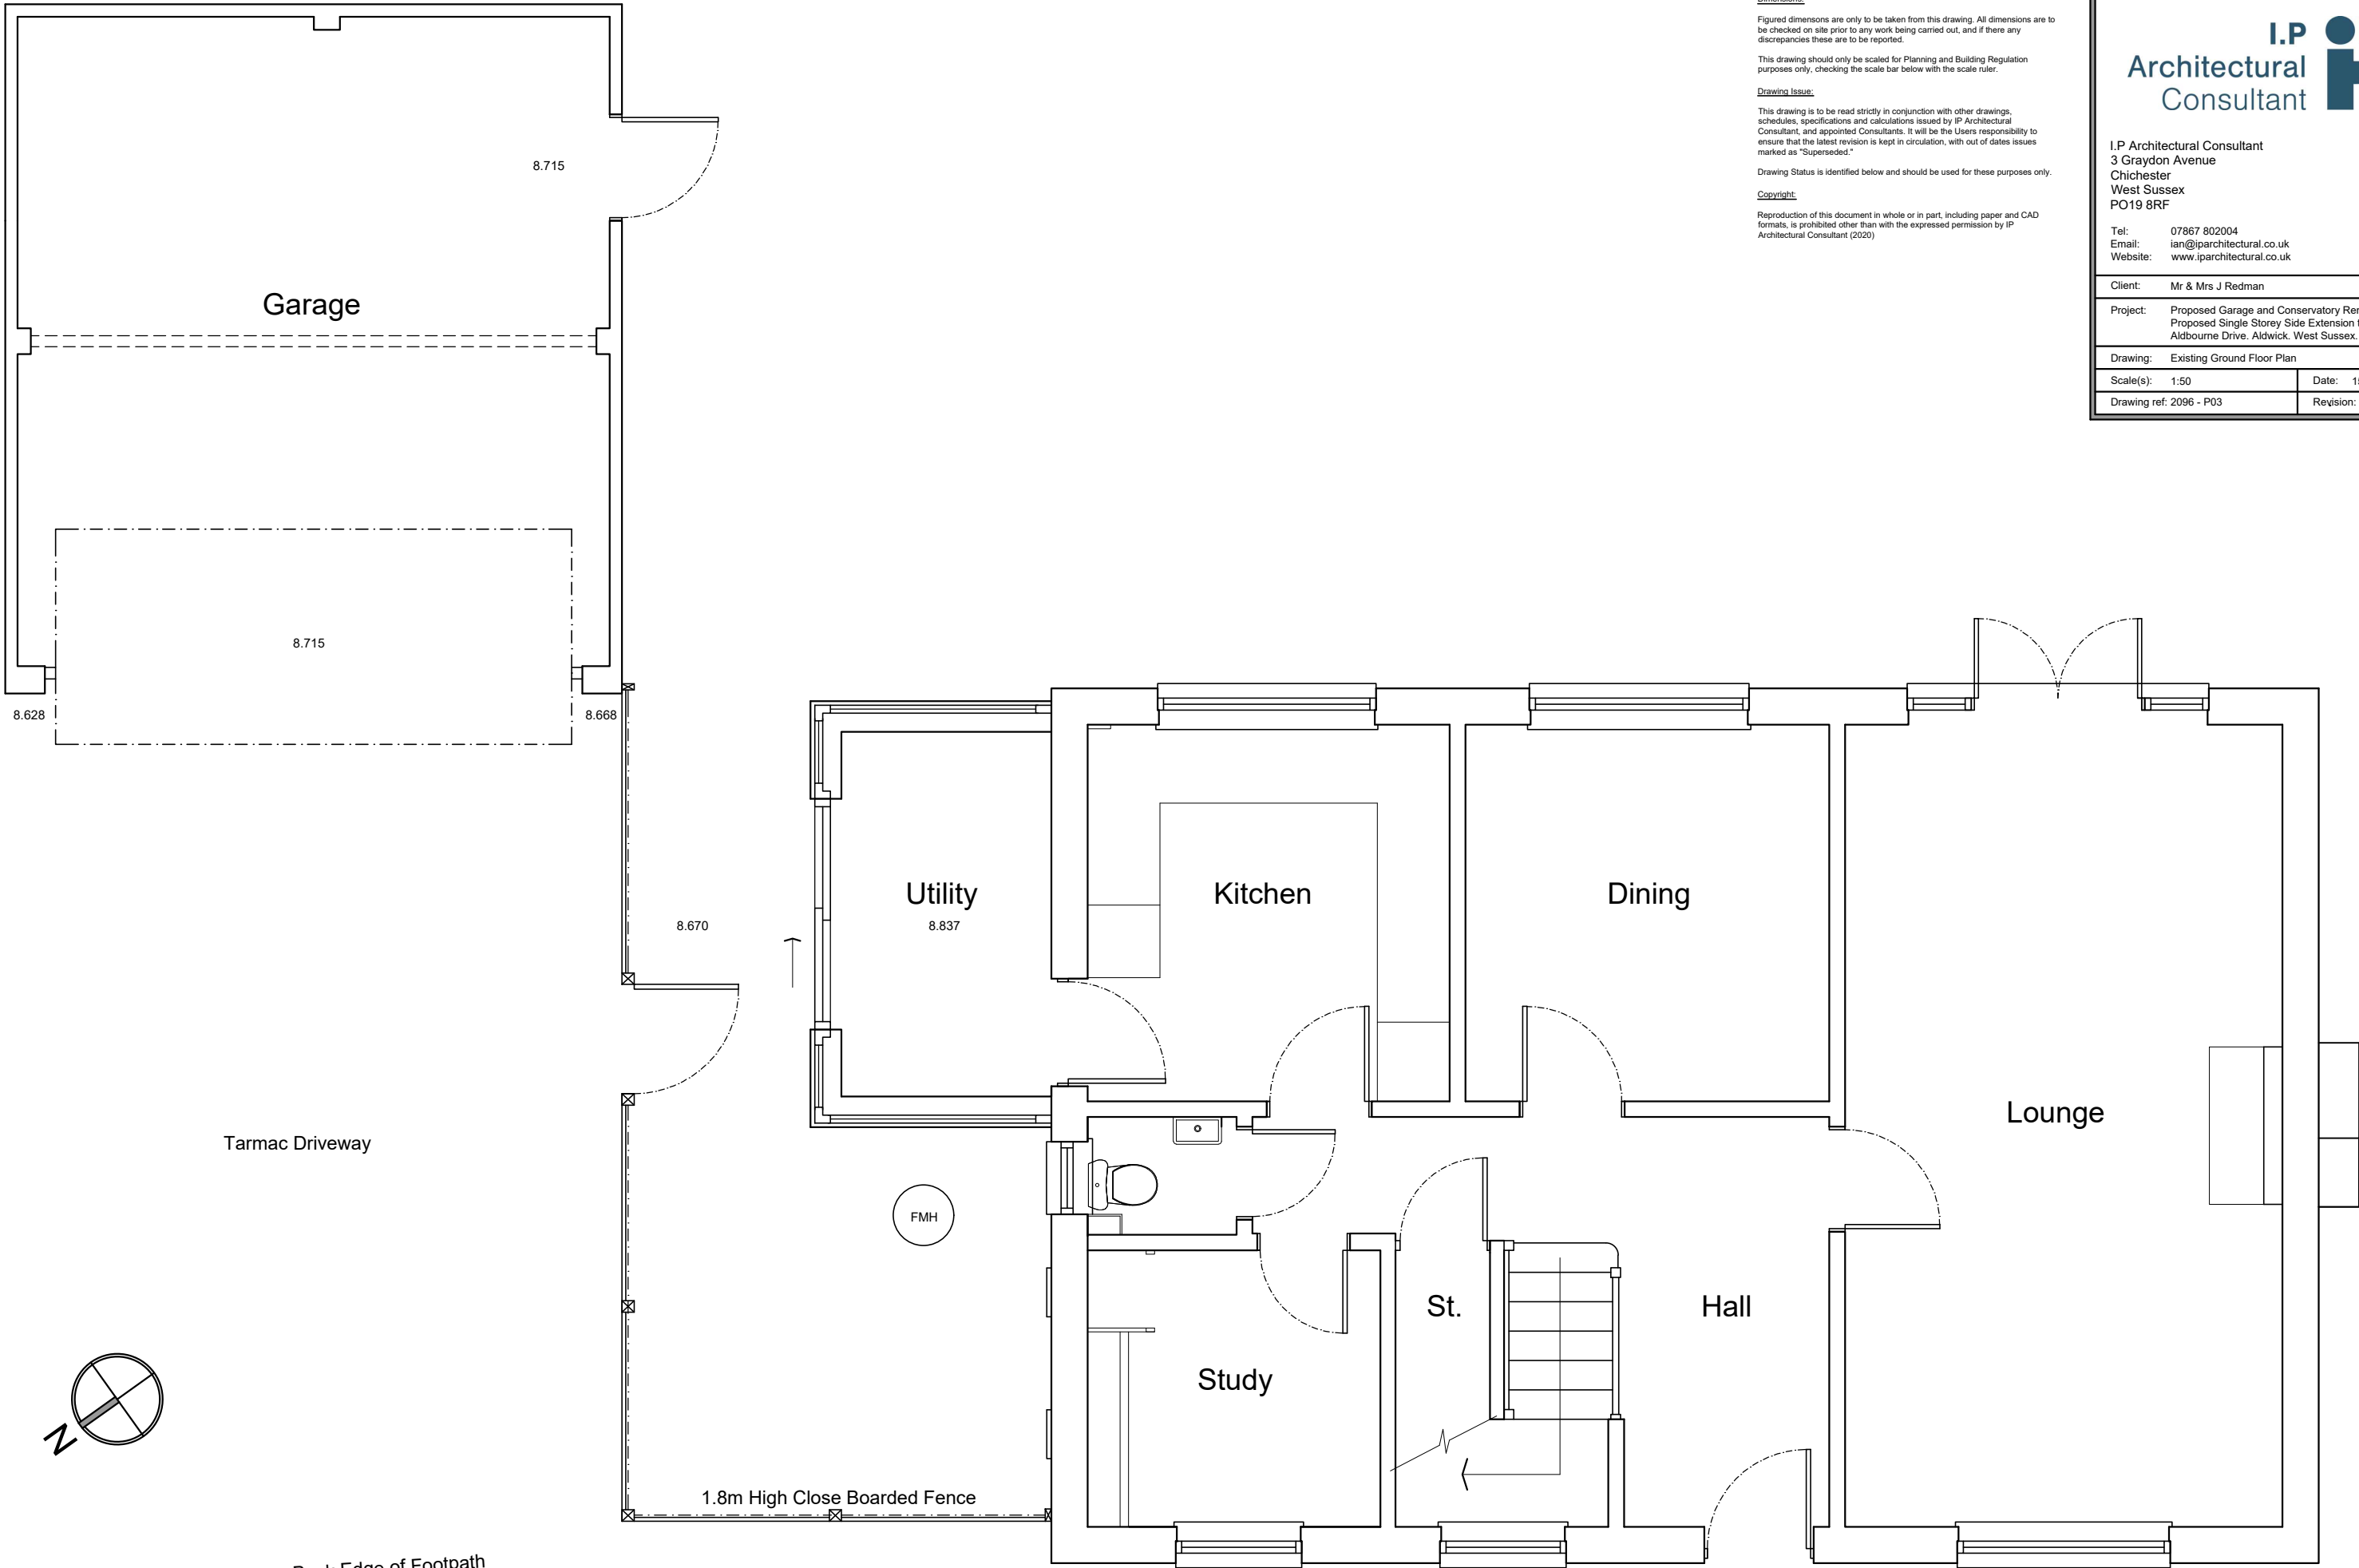

Dimensions:
Figured dimensions are only to be taken from this drawing. All dimensions are to be checked on site prior to any work being carried out, and if there are any discrepancies these are to be reported.

This drawing should only be scaled for Planning and Building Regulation purposes only, checking the scale bar below with the scale ruler.

Drawing Issue:
This drawing is to be read strictly in conjunction with other drawings, schedules, specifications and calculations issued by IP Architectural Consultant, and appointed Consultants. It will be the Users responsibility to ensure that the latest revision is kept in circulation, with out of dates issues marked as "Superseded."

Drawing Status is identified below and should be used for these purposes only.

Copyright:
Reproduction of this document in whole or in part, including paper and CAD formats, is prohibited other than with the expressed permission by IP Architectural Consultant (2020)

I.P

Architectural Consultant

I.P Architectural Consultant

3 Graydon Avenue

Chichester

West Sussex

PO19 8RF

Tel: 07867 802004

Email: ian@iparchitectural.co.uk

Website: www.iparchitectural.co.uk

Client:	Mr & Mrs J Redman		
Project:	Proposed Garage and Conservatory Removal. Proposed Single Storey Side Extension to 20 Aldbourne Drive, Aldwick, West Sussex. PO21 4NE		
Drawing:	Existing Ground Floor Plan		
Scale(s):	1:50	Date:	15.09.25
Drawing ref:	2096 - P03	Revision:	-

Existing Ground Floor Plan 1:50

