


WILLOW TREE:
AREA ACROSS GARDEN

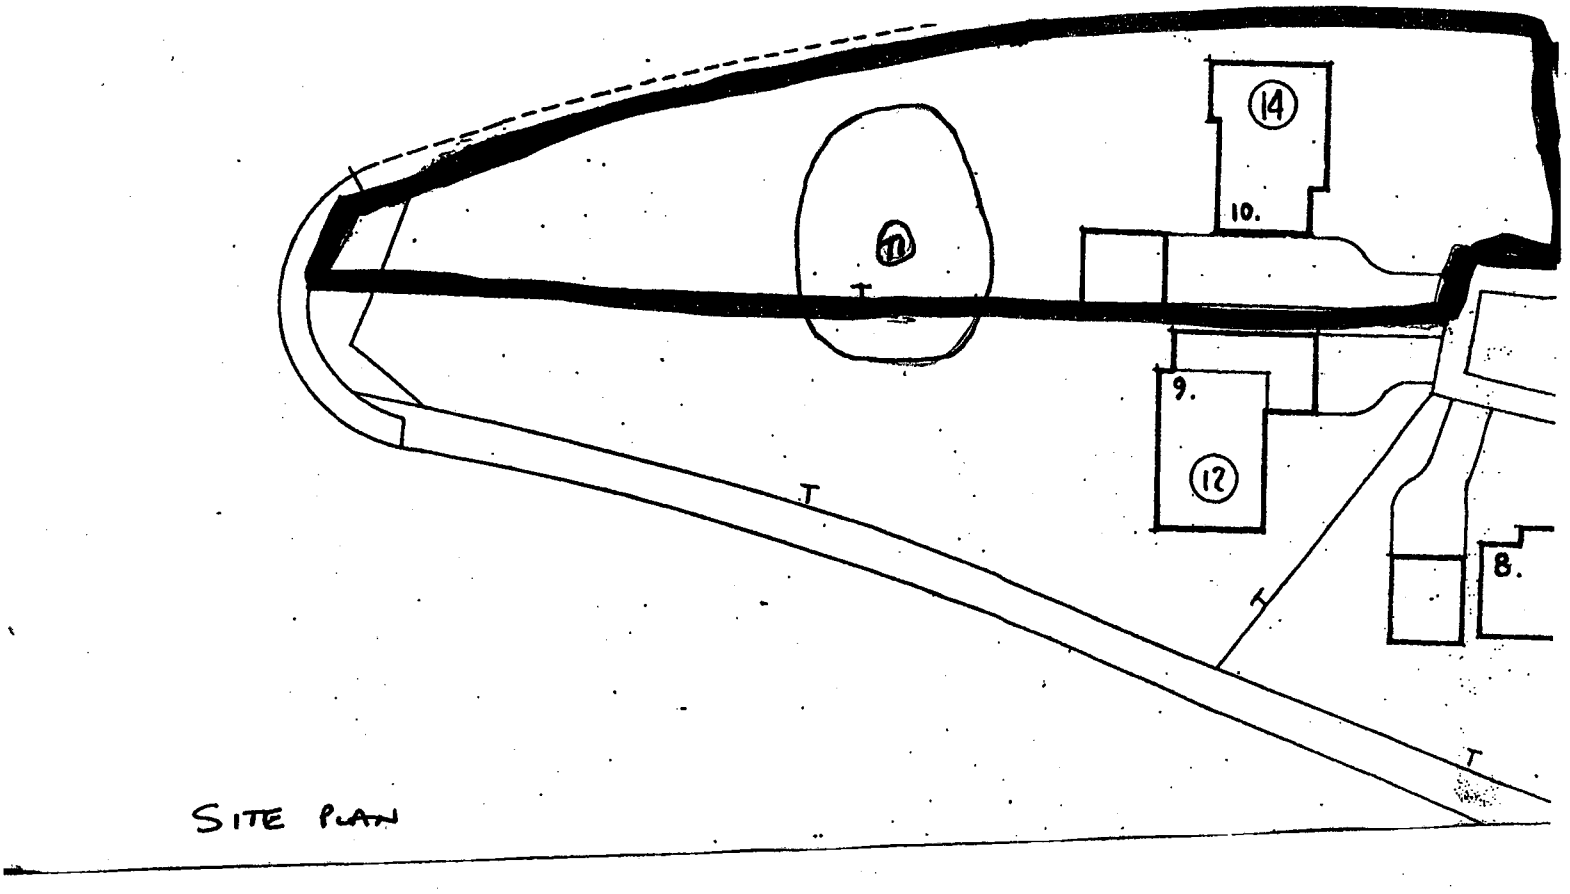

SITE PLAN

ARUN DISTRICT COUNCIL
No. AW 218 06 T
RECEIVED 31-8-06