


BOUNDARY

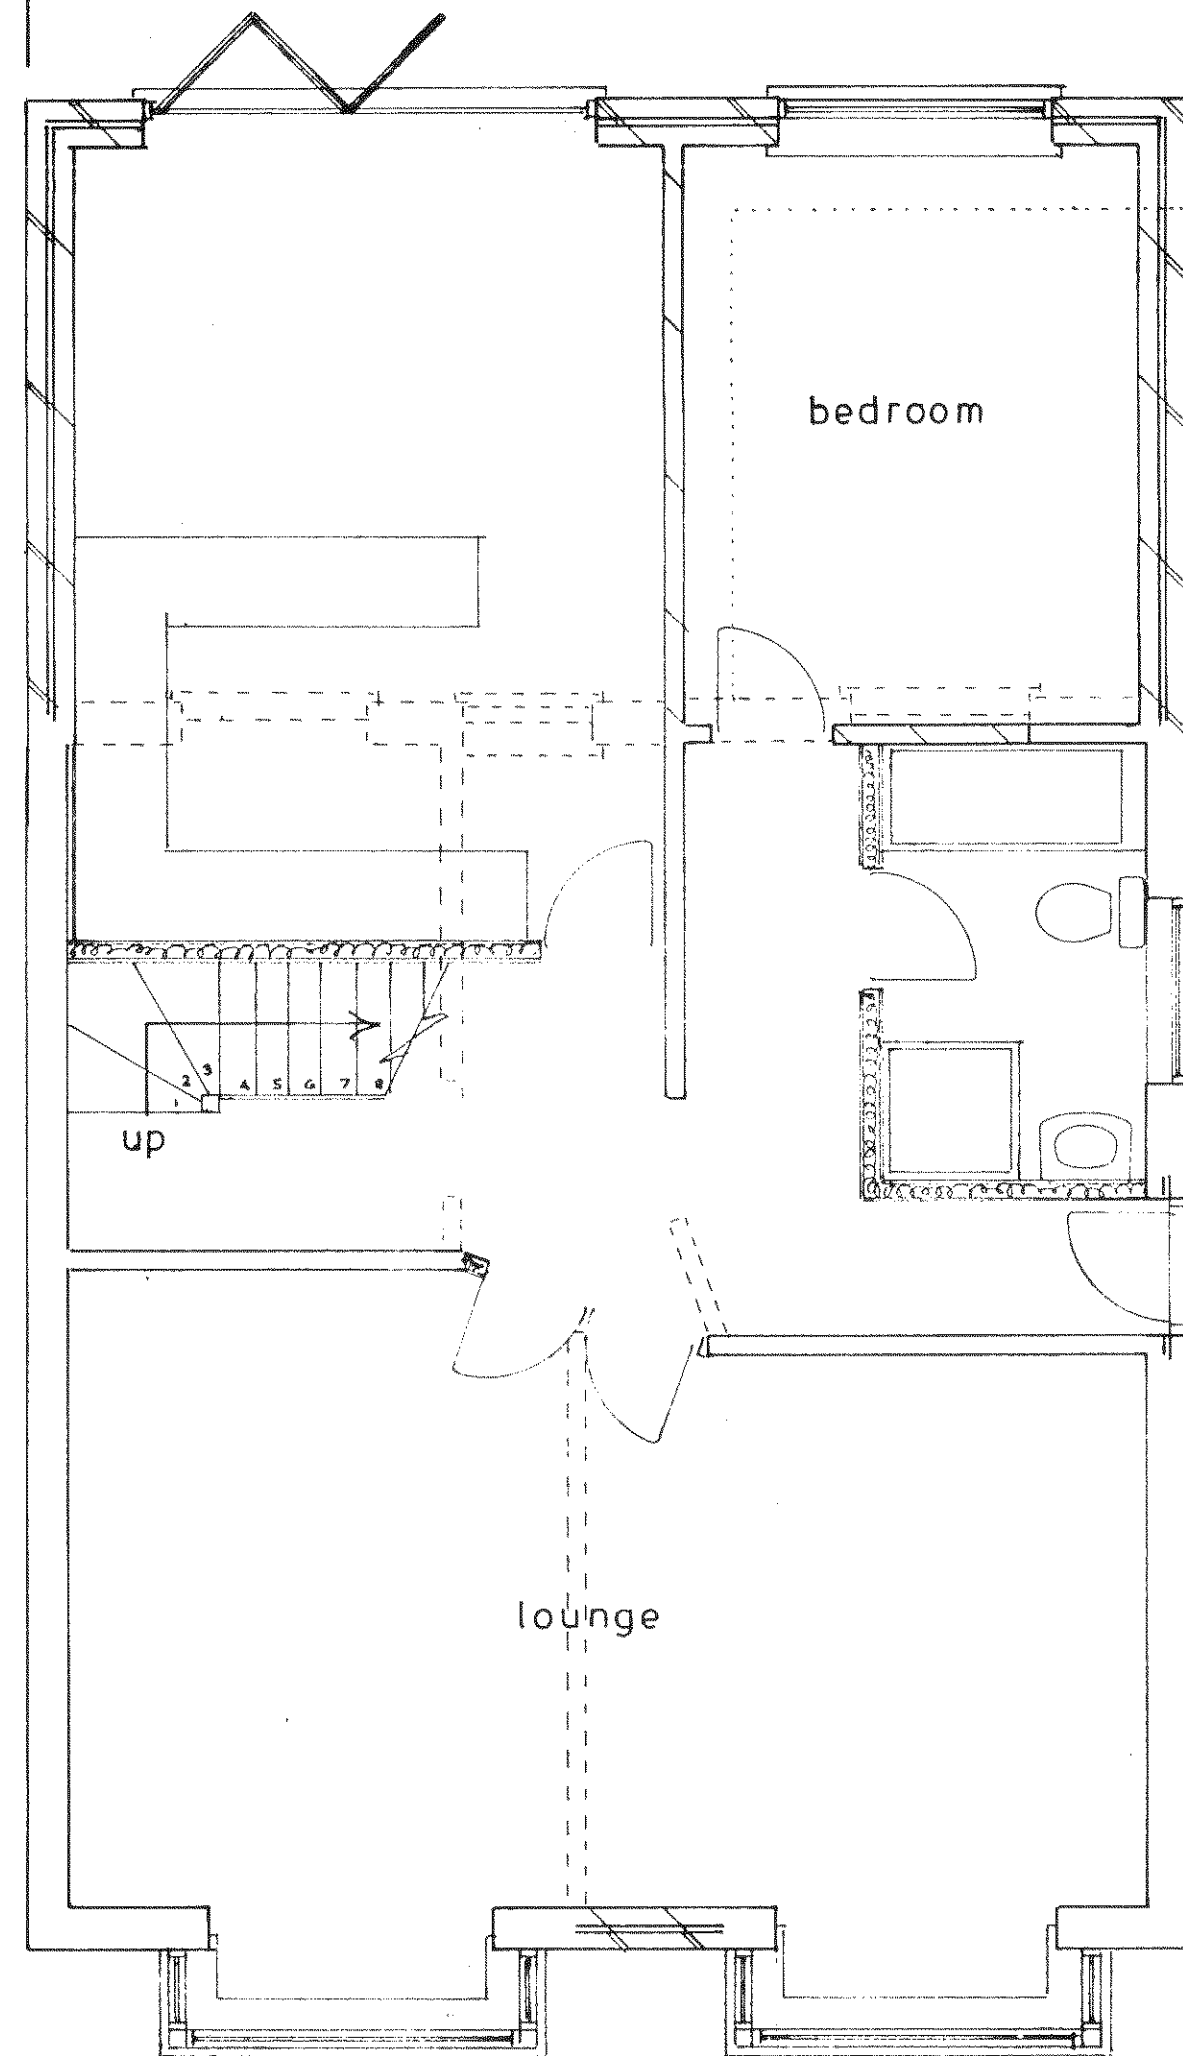


Ground floor plan

1 : 50

4000

BOUNDARY

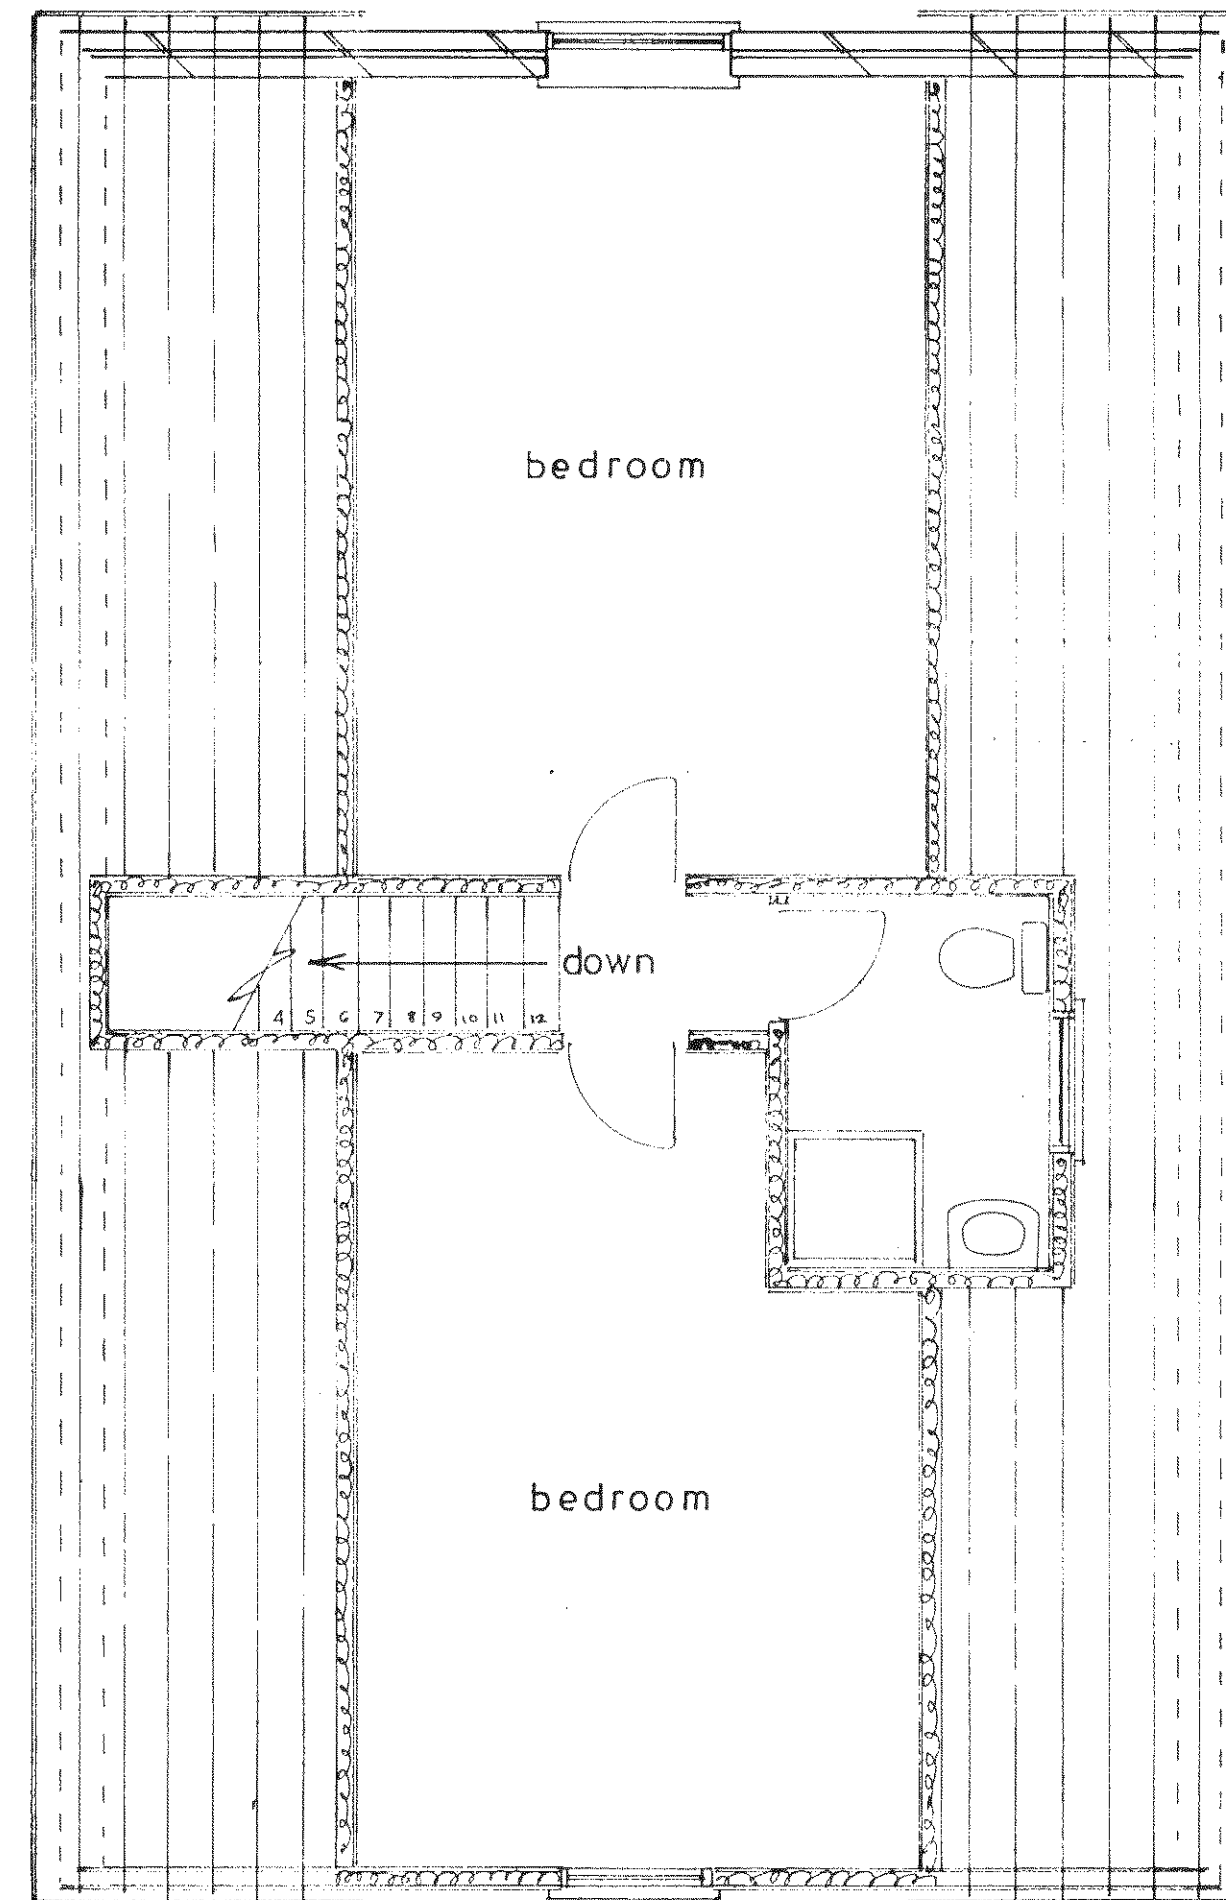

1st floor plan

Proposed

PROPOSED CHALET EXTENSION AND LOFT CONVERSION AT 140, ROSE GREEN ROAD, PAGHAM
FOR MR. & MRS. B. COOPER.

sheet 1 of 3

Bryan Butcher
Rainbow Cottage
Nyetimber Lane
Bognor Regis PO21 3JX
01243 266871
07973 233442
bryan.butcher@btinternet.com
www.bryanbutcher.com