



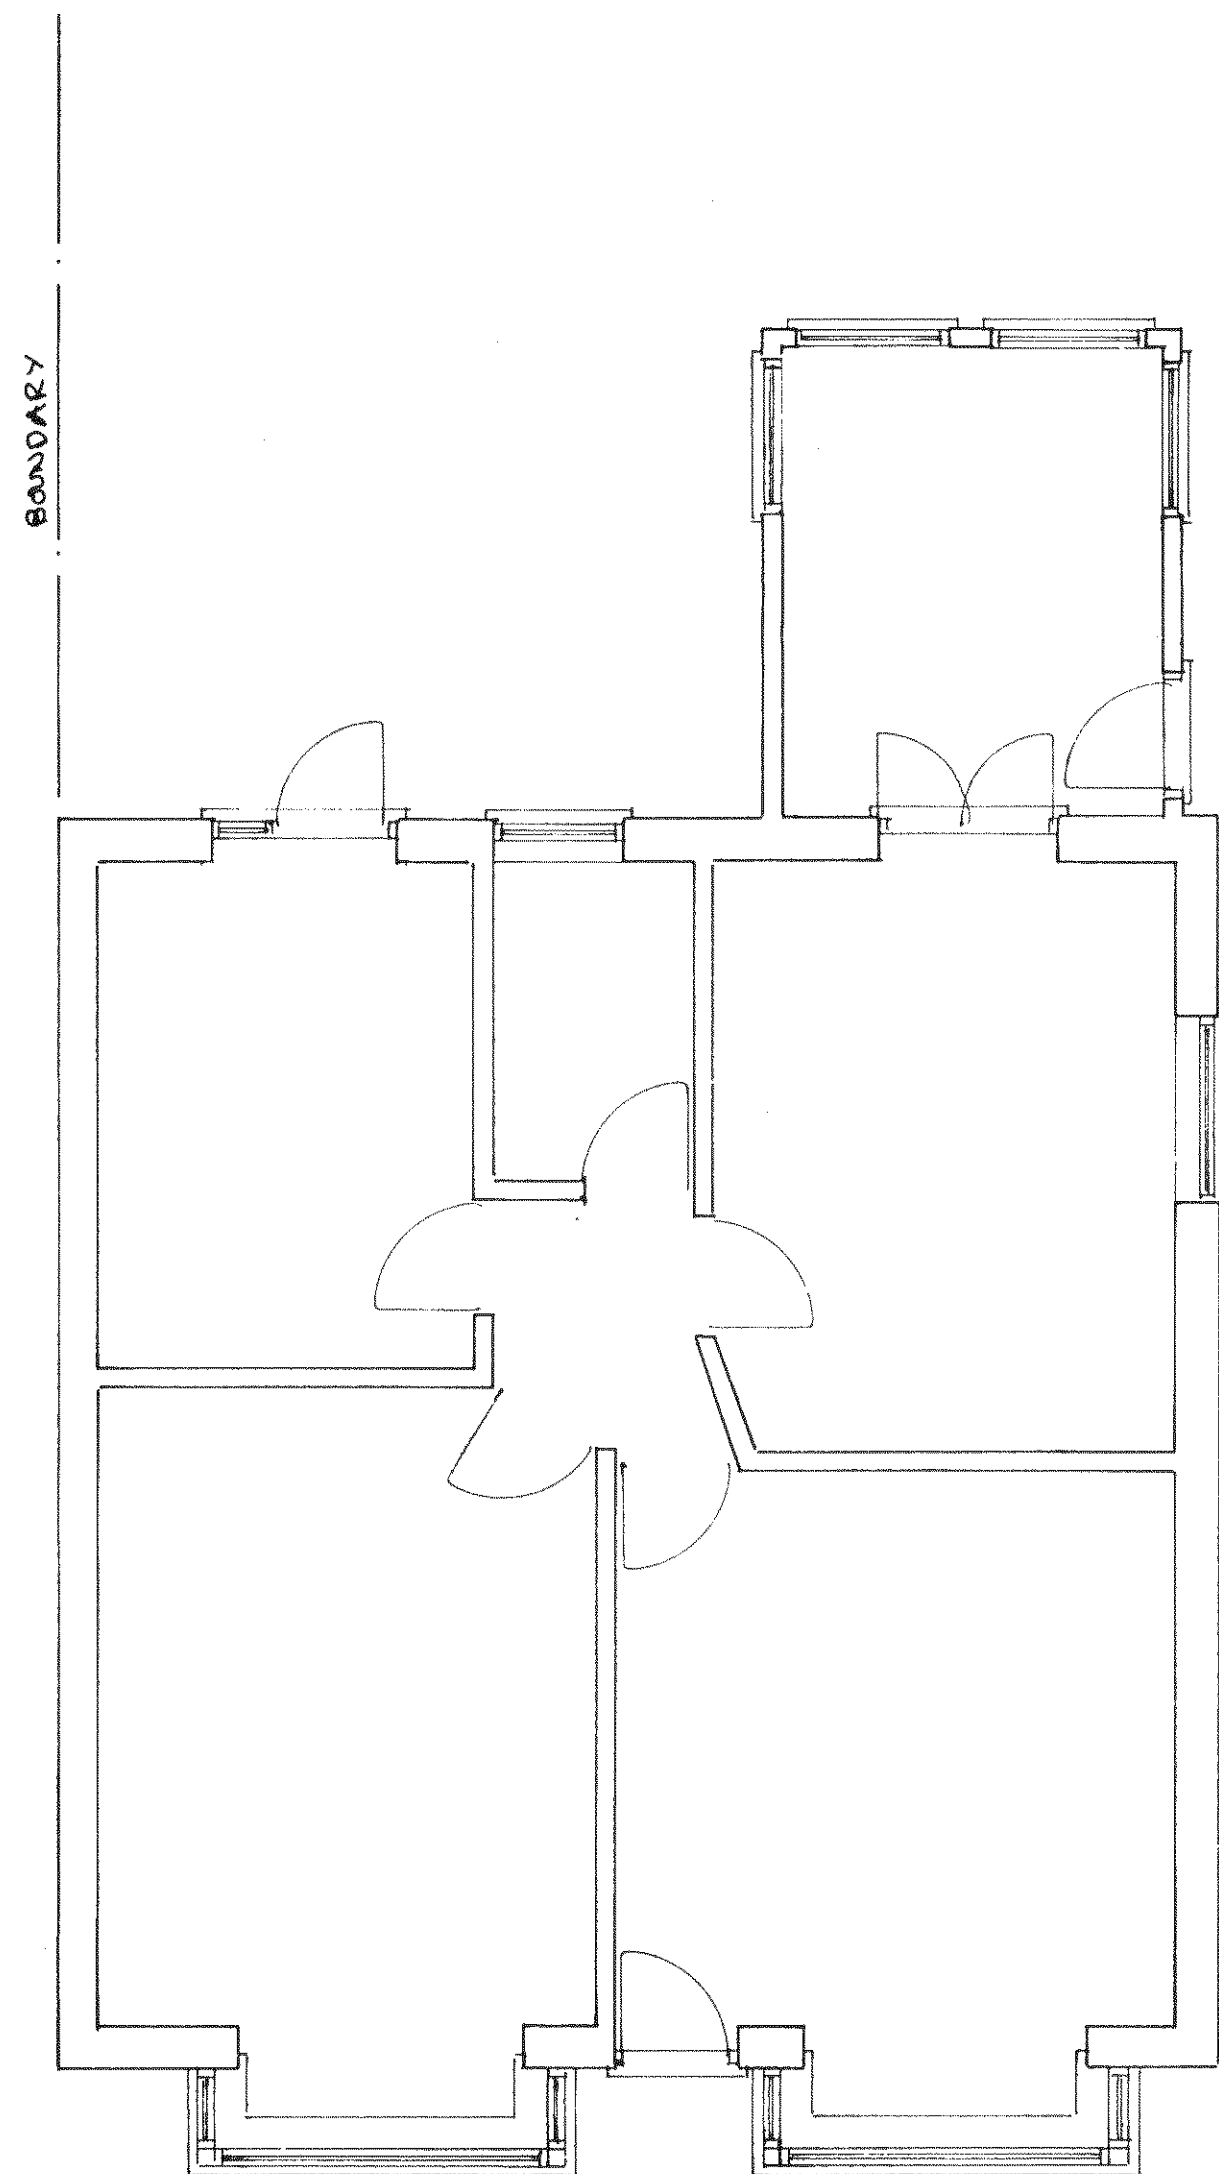


Ground floor plan


1 : 50

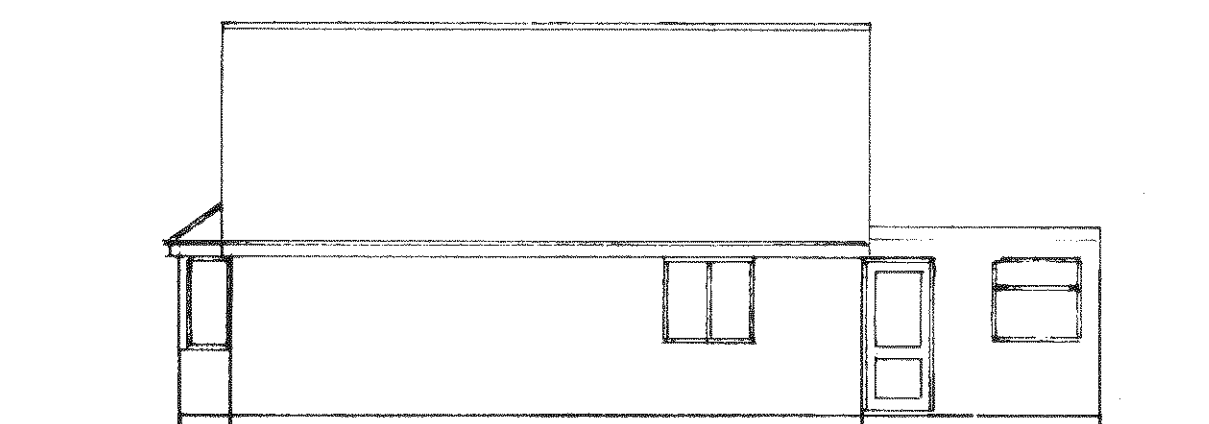


east [no138]

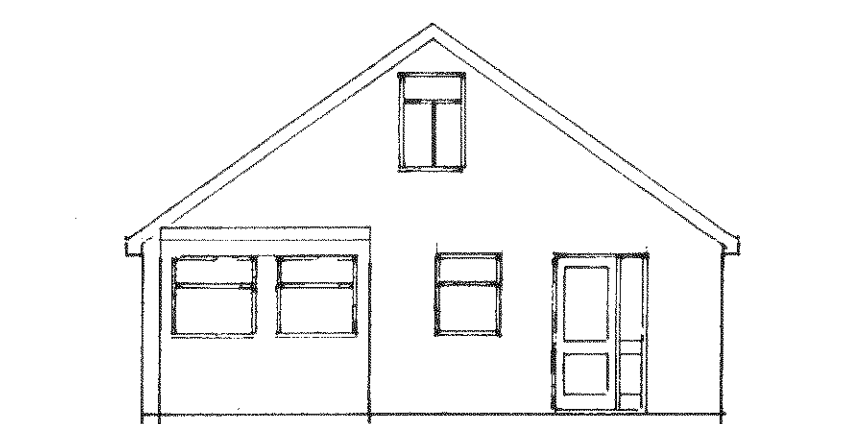

north

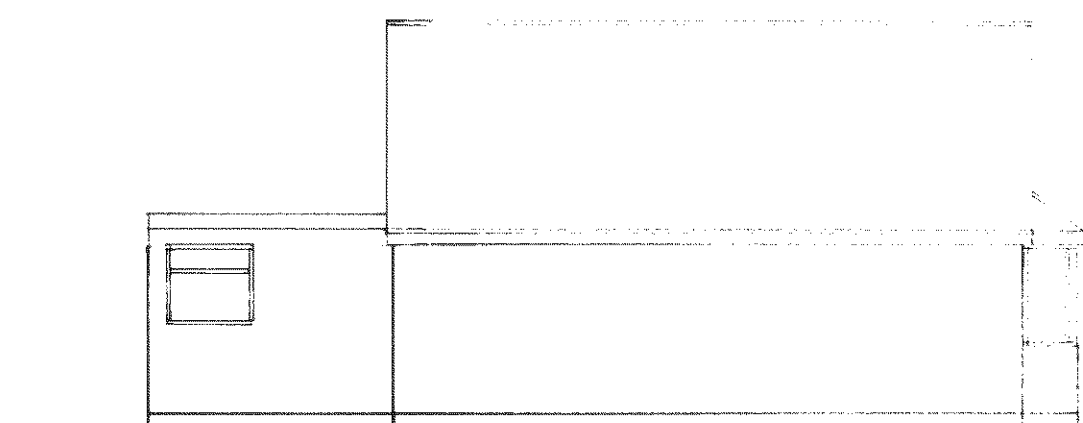


west [no142]

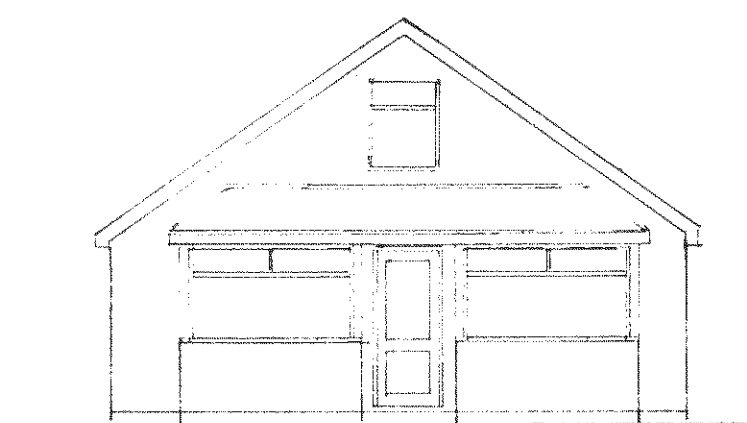


south

1 : 100

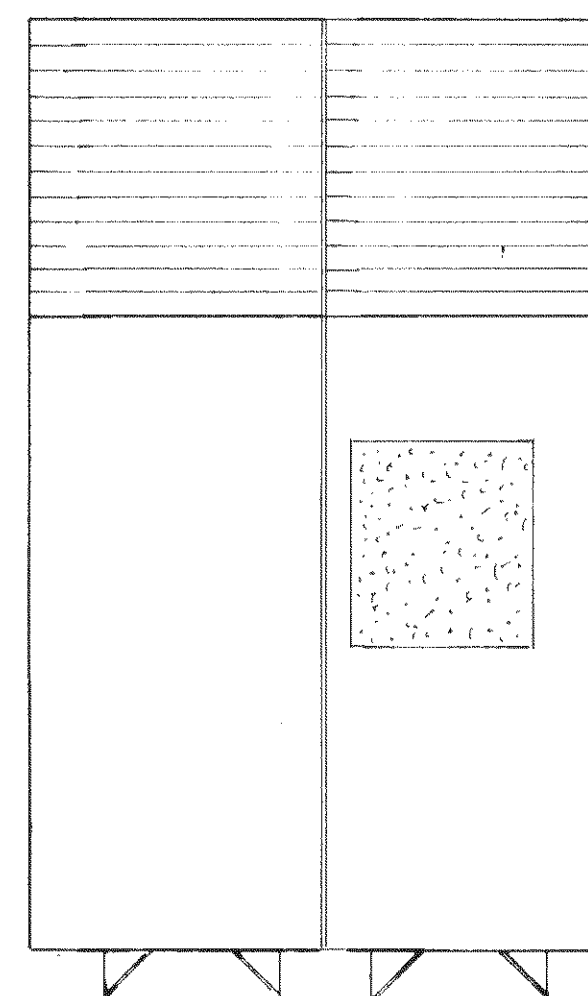

proposed roof plan

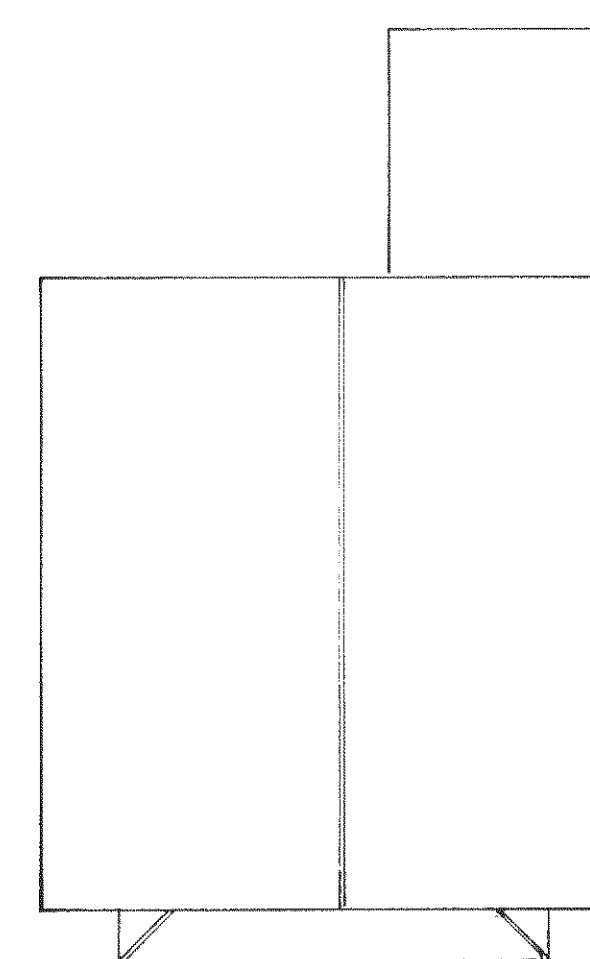

roof plan

1 : 100

Existing

PROPOSED CHALET EXTENSION AND LOFT CONVERSION AT 140, ROSE GREEN ROAD, PAGHAM
FOR MR. & MRS. B. COOPER.

sheet 3 of 3

Bryan Butcher
Rainbow Cottage
Nyetimber Lane
Bognor Regis PO21 3JX
01243 266871
07973 233442
bryan.butcher@btinternet.com
www.bryanbutcher.com