




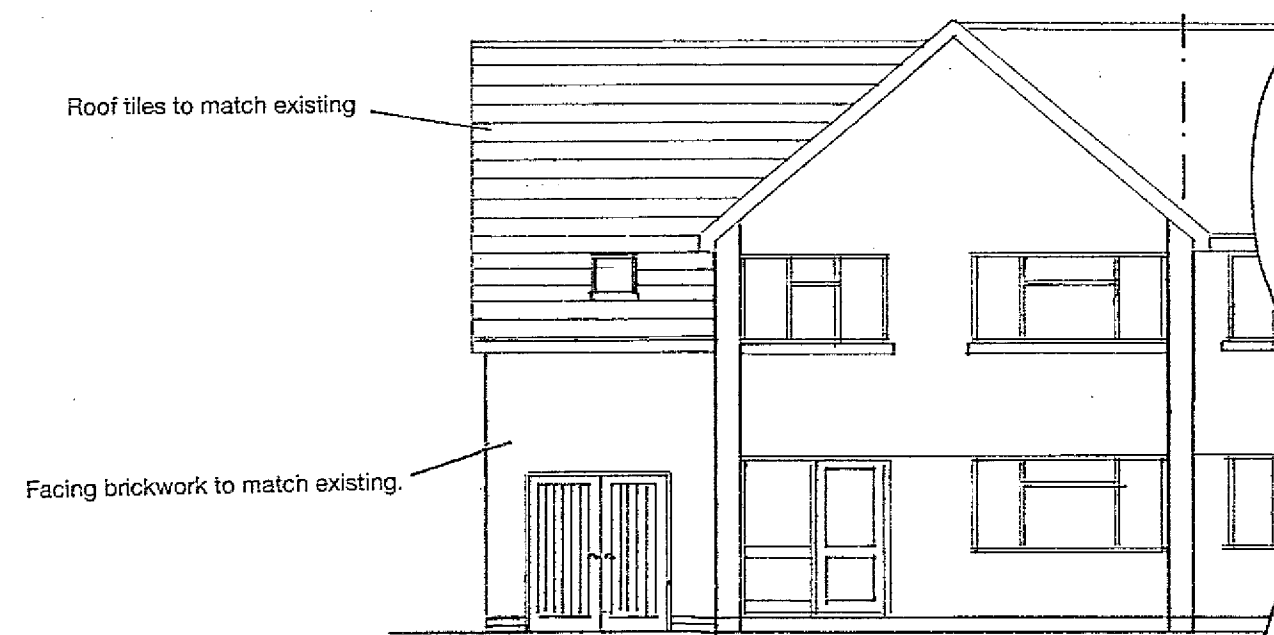

east

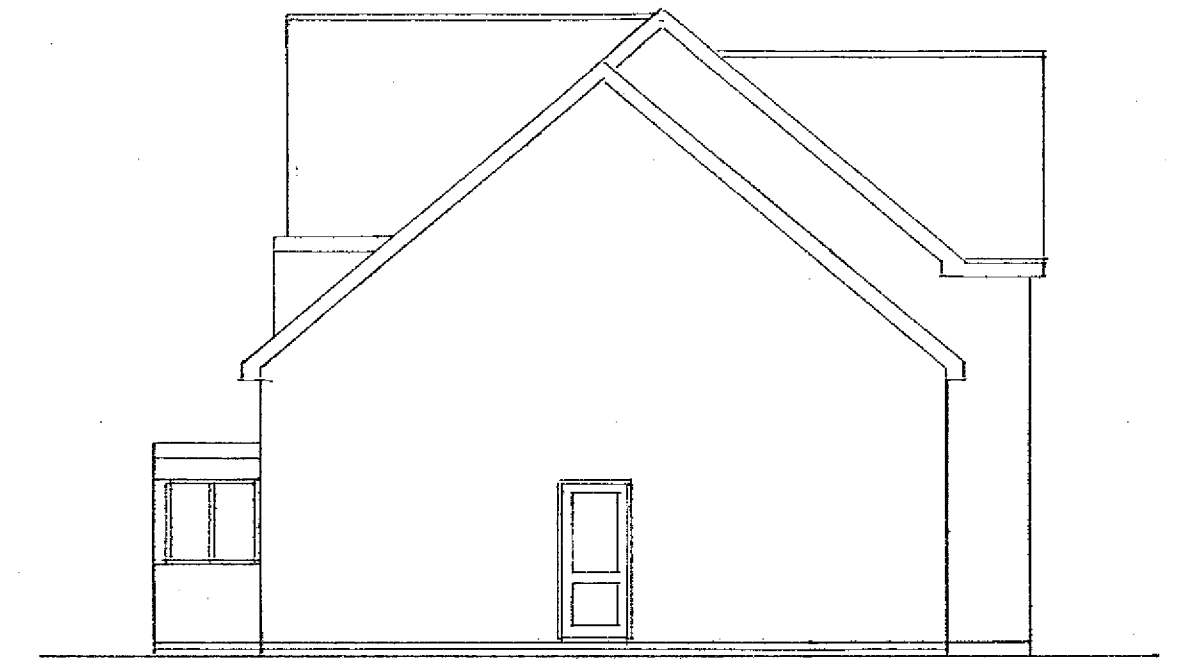

south

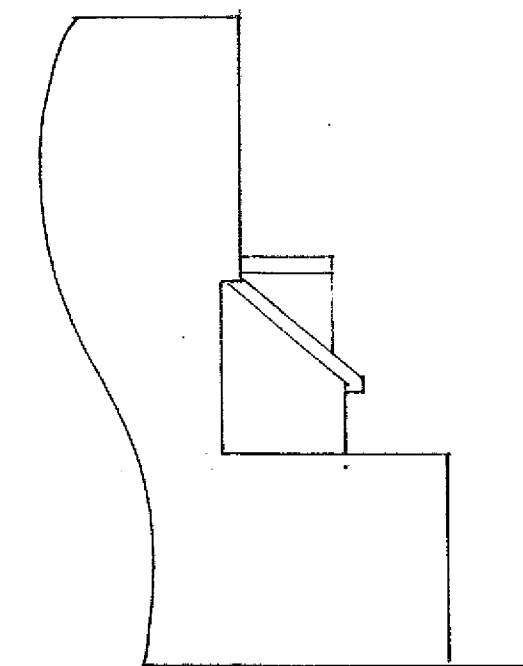


north



west

1 : 100

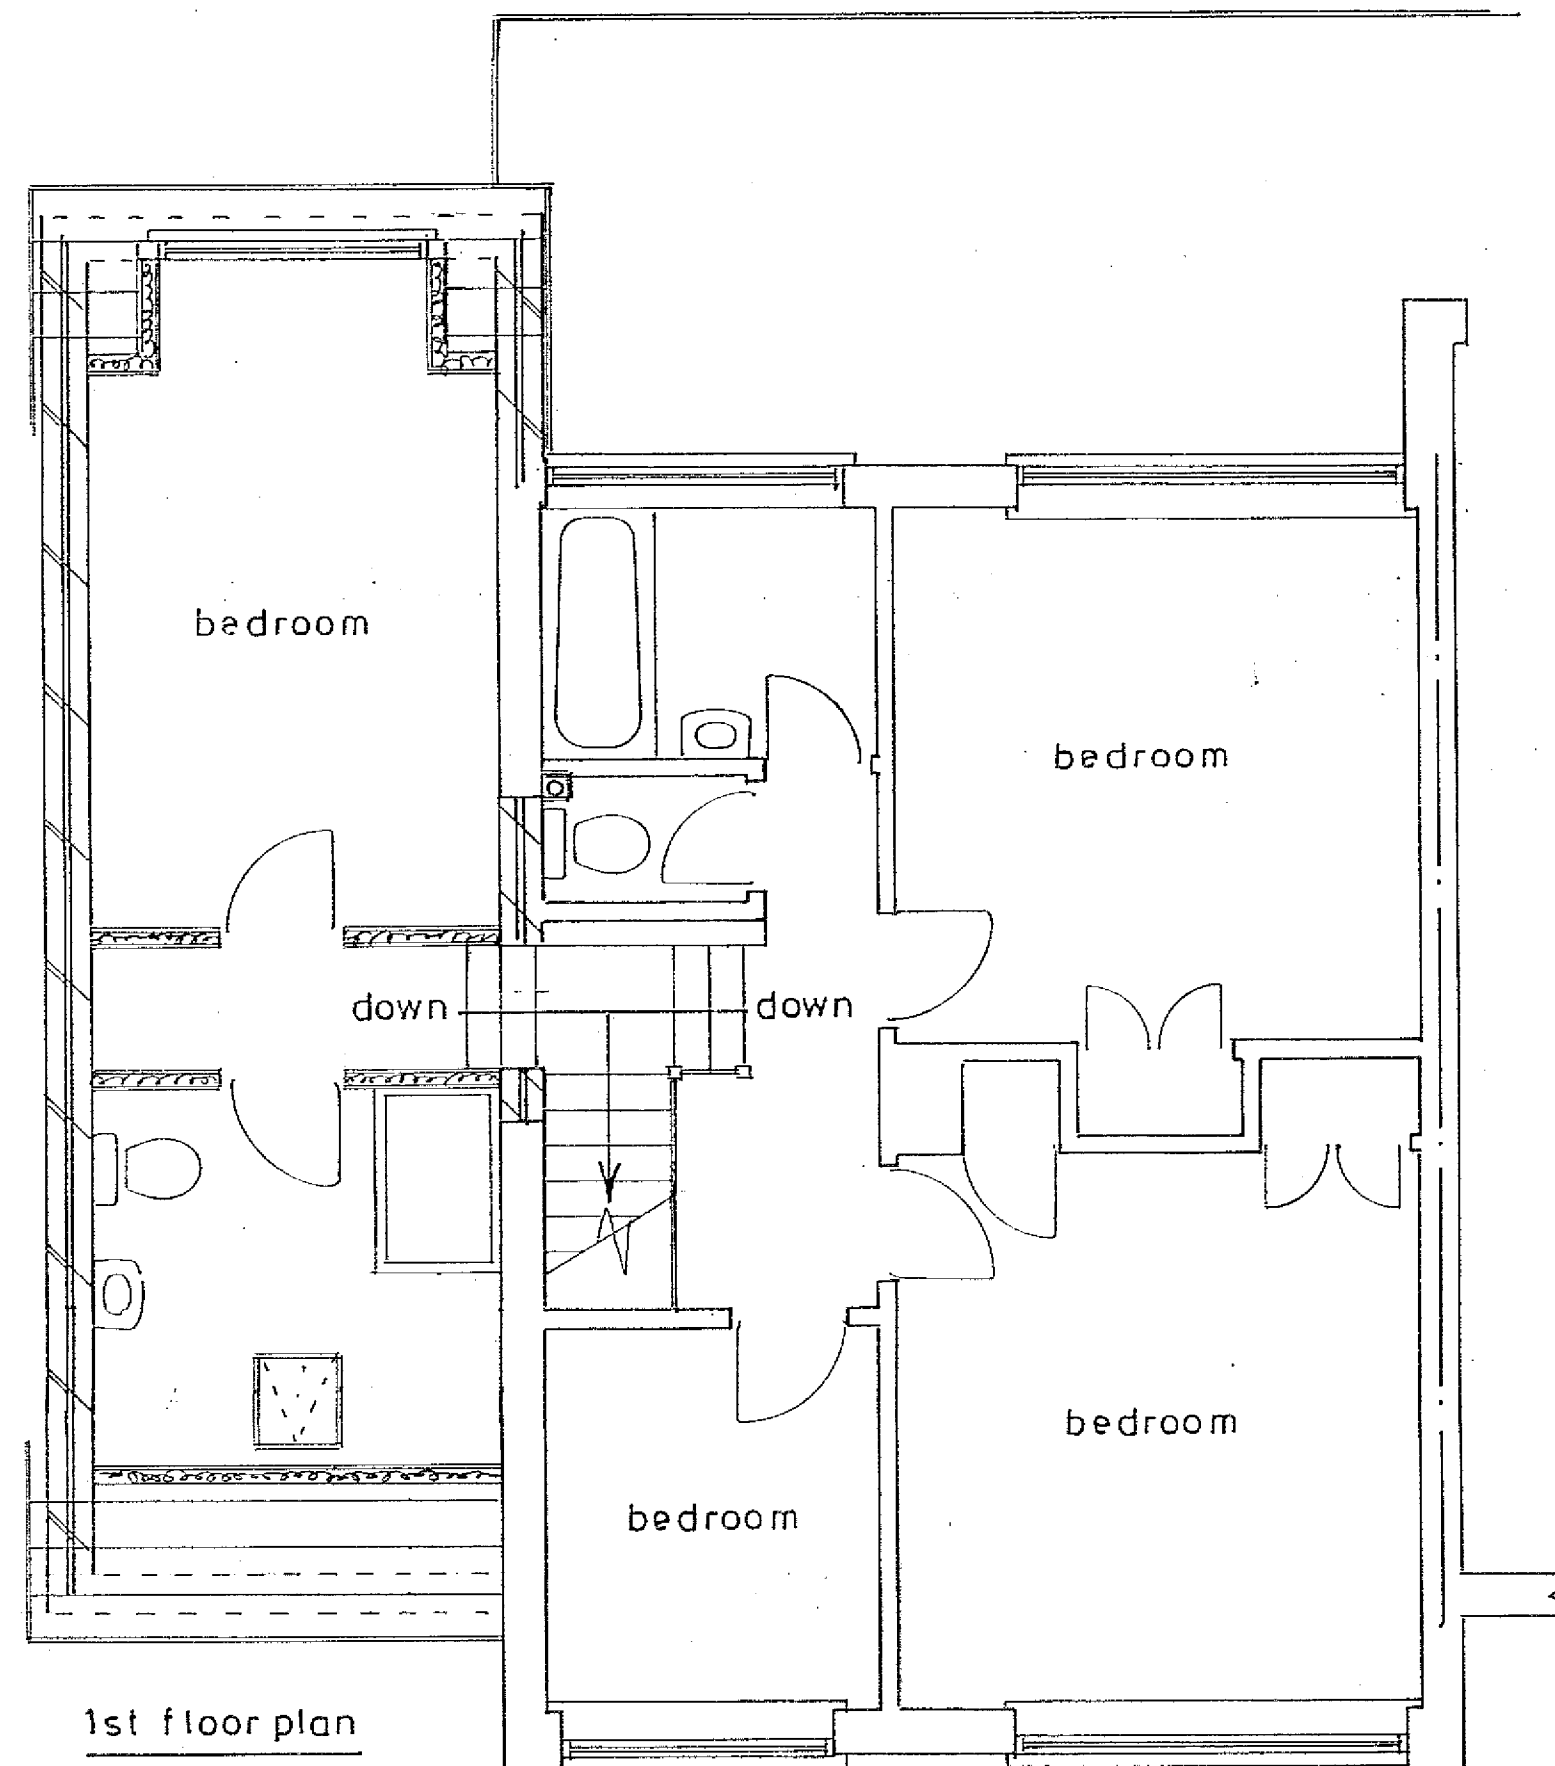

1st floor plan

1 : 50

Proposed

PROPOSED SINGLE STOREY AND TWO STOREY EXTENSIONS AT 26, WILLOWHALE AVE.,
ALDWICK FOR MR. & MRS. WICKHAM.

sheet 2 of 3

Bryan Butcher
Rainbow Cottage
Nyetimber Lane
Bognor Regis PO21 3JX

