



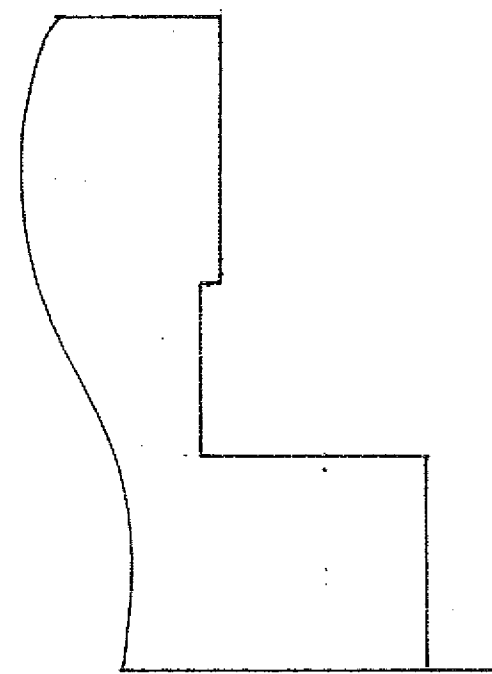


north

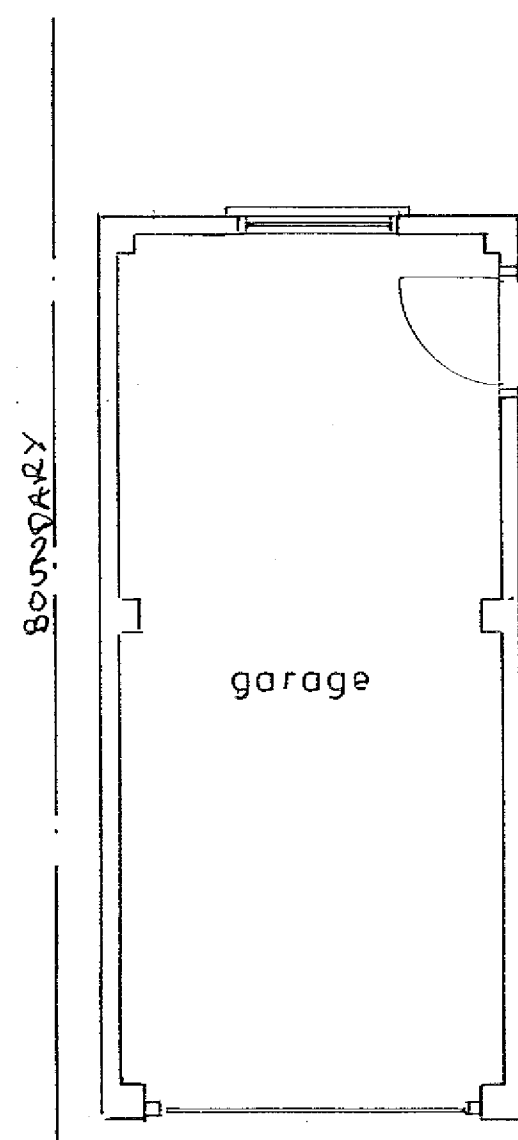

Existing


Ground floor plan

1 : 50

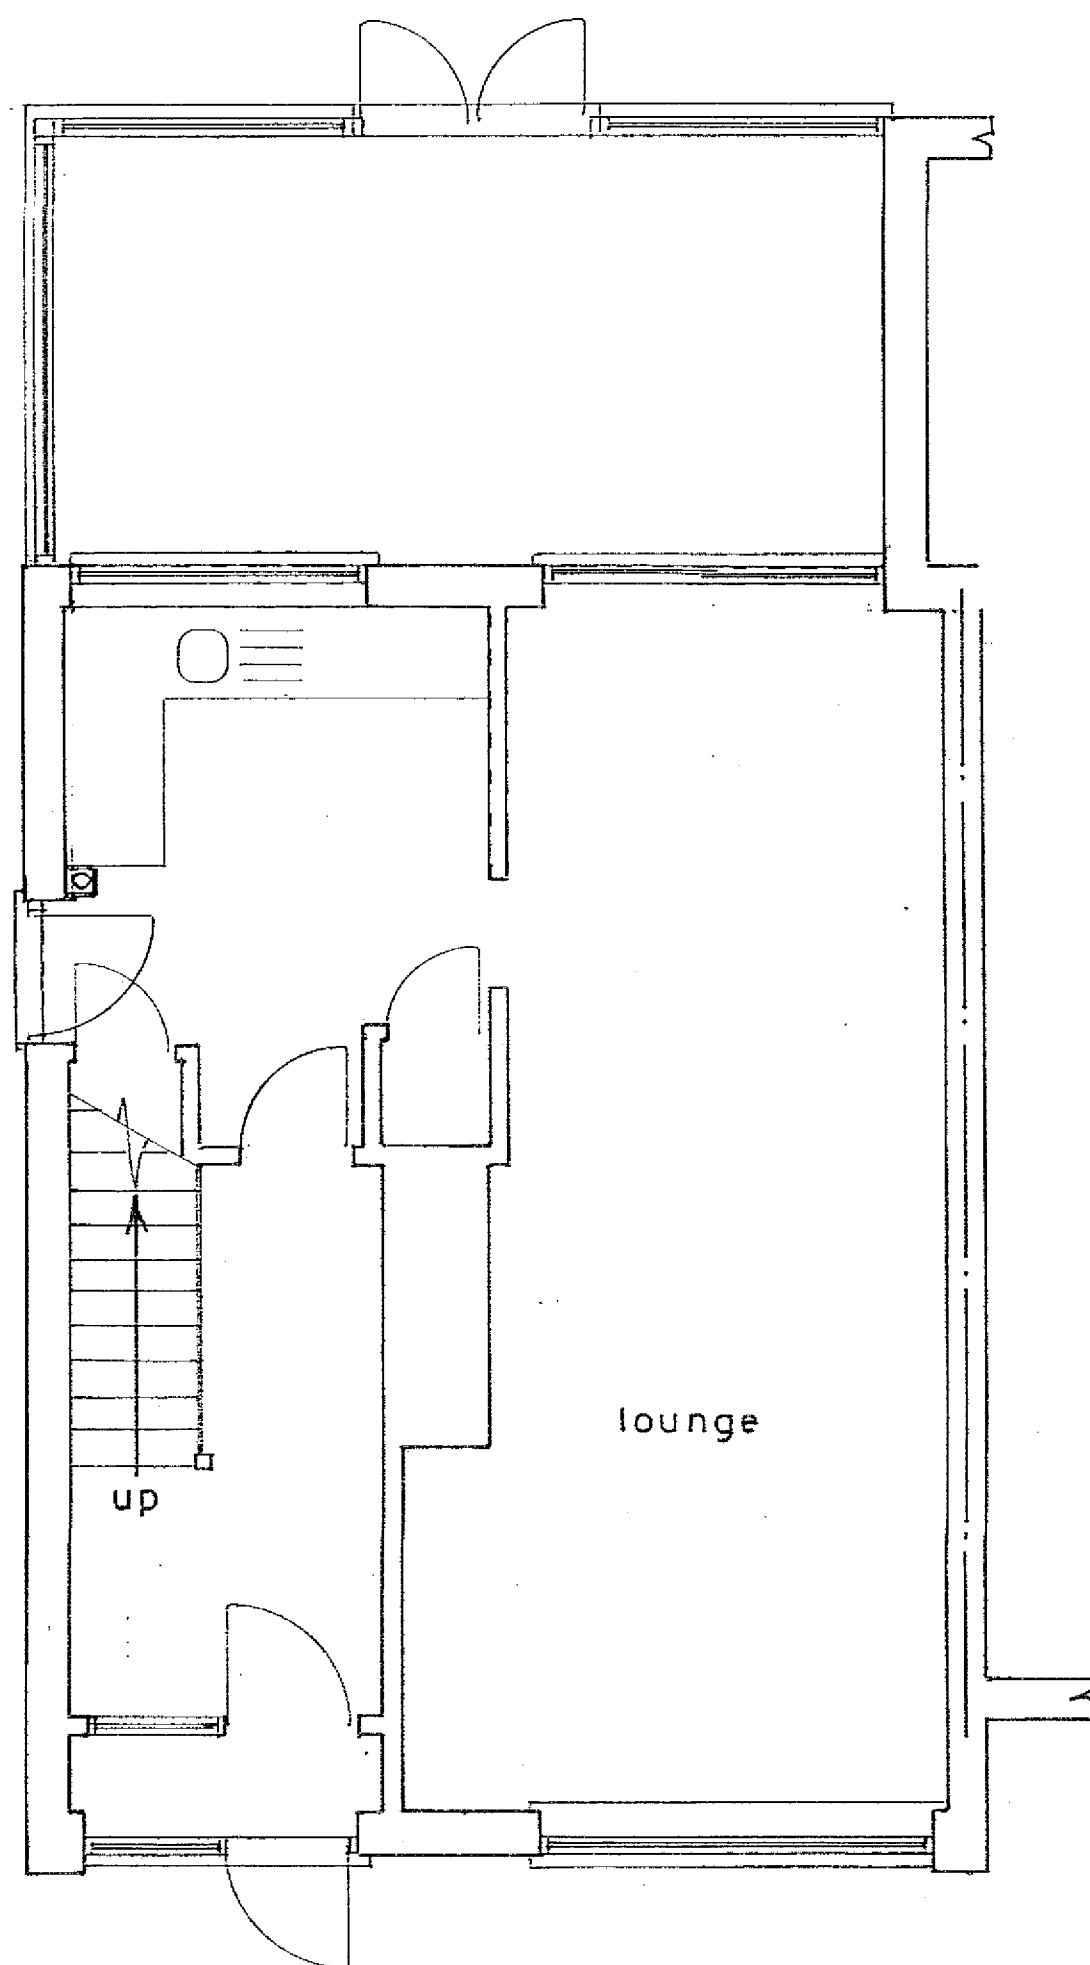


east


1 : 100

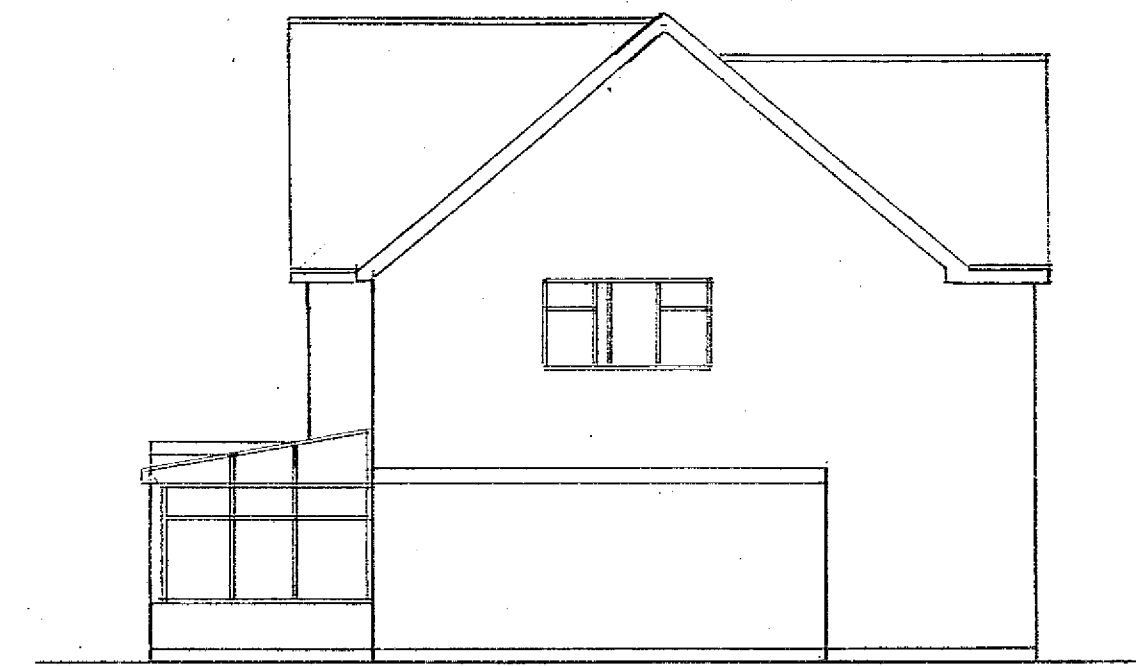


south

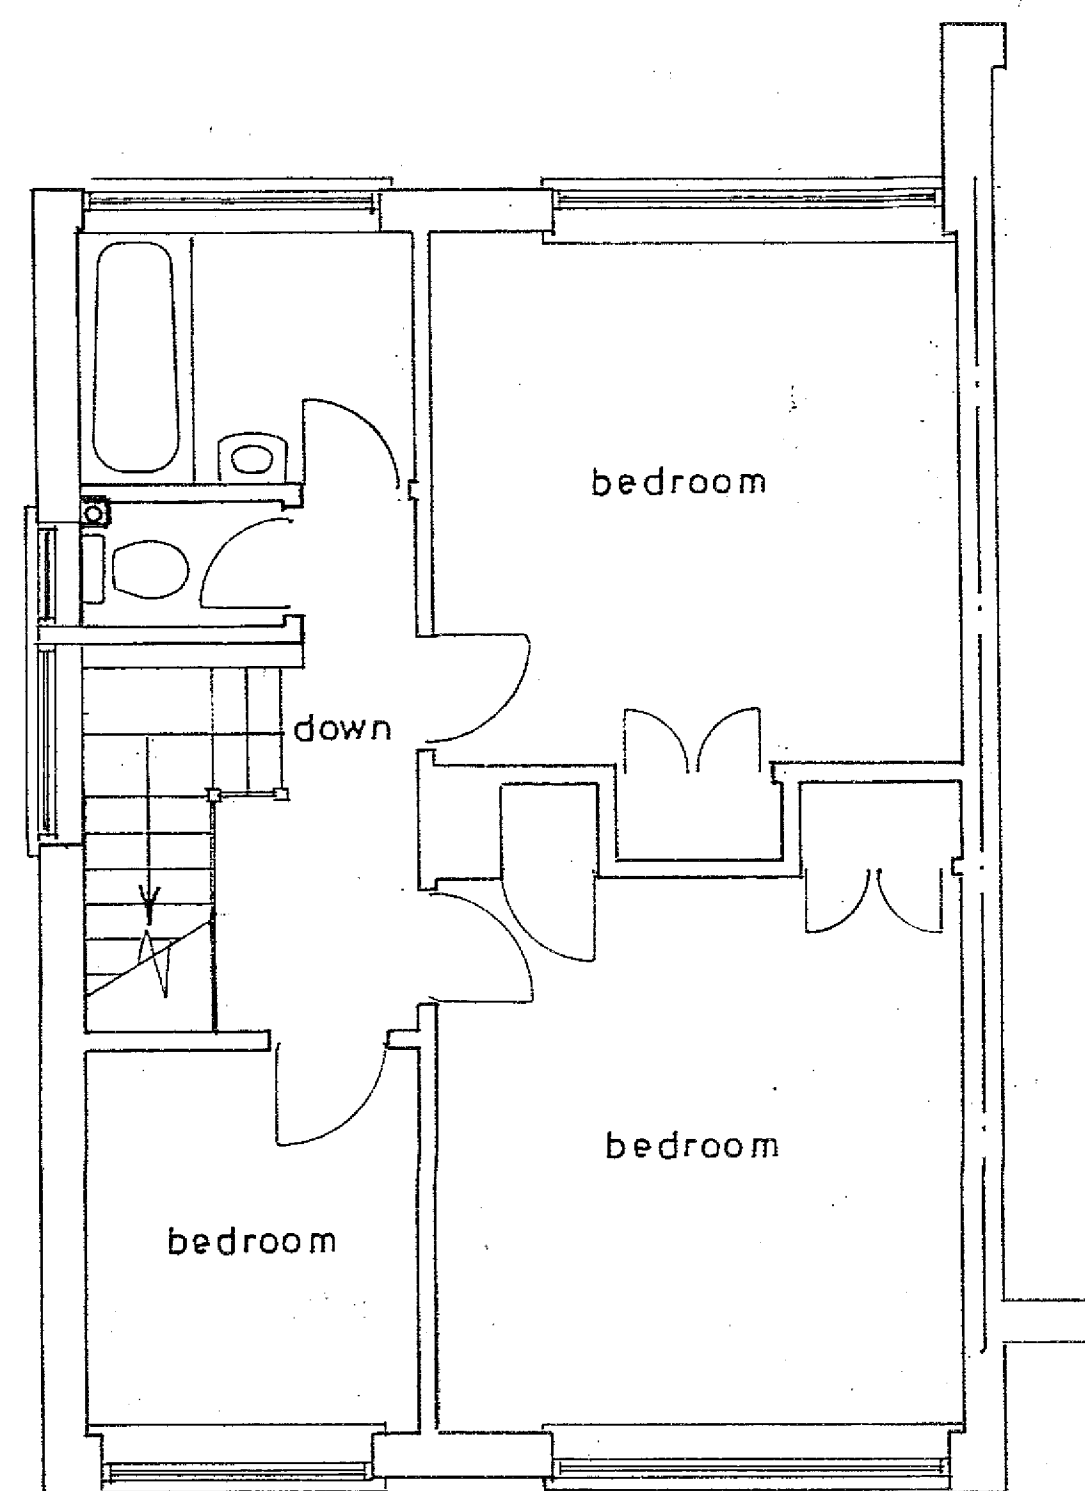

1st floor plan

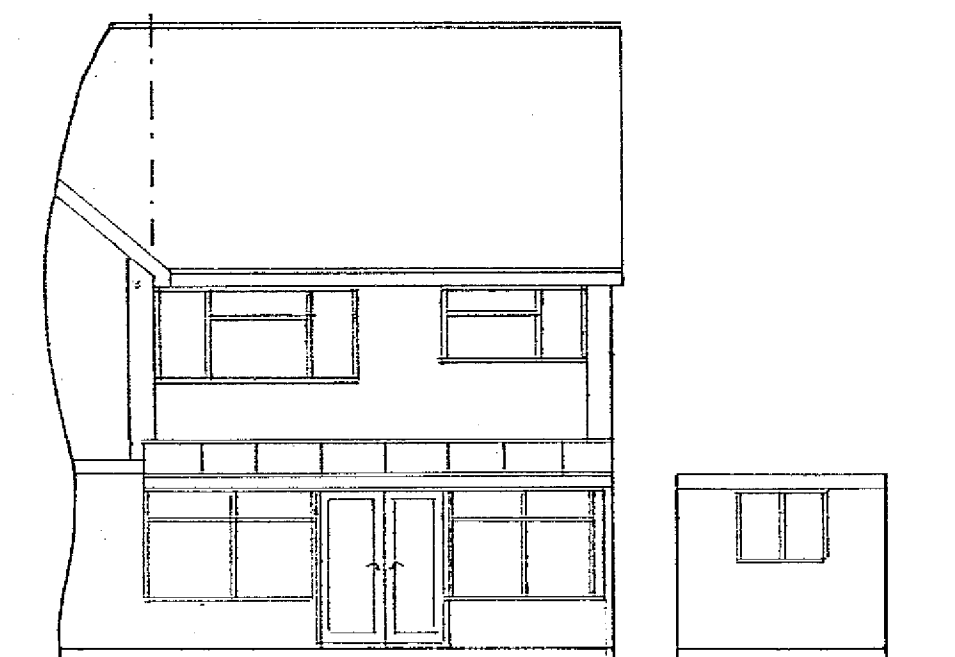


west

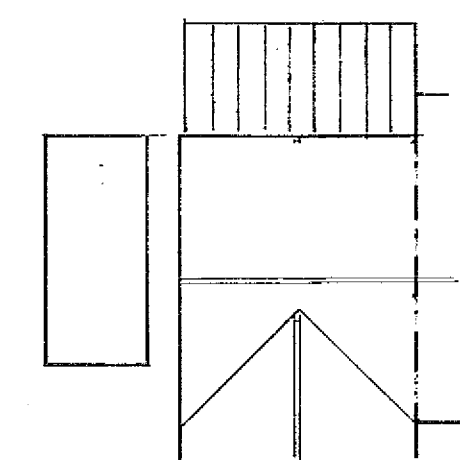

roof plan

1 : 200

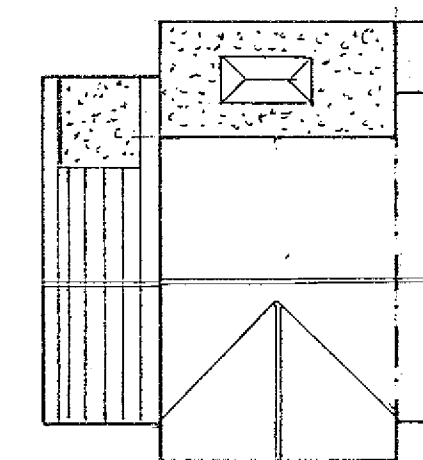

proposed roof plan

sheet 3 of 3

PROPOSED SINGLE STOREY AND TWO STOREY EXTENSIONS AT 26, WILLOWHALE AVE.,
ALDWICK FOR MR. & MRS. WICKHAM.

Bryan Butcher
Rainbow Cottage
Nyetimber Lane
Bognor Regis PO21 3JX