
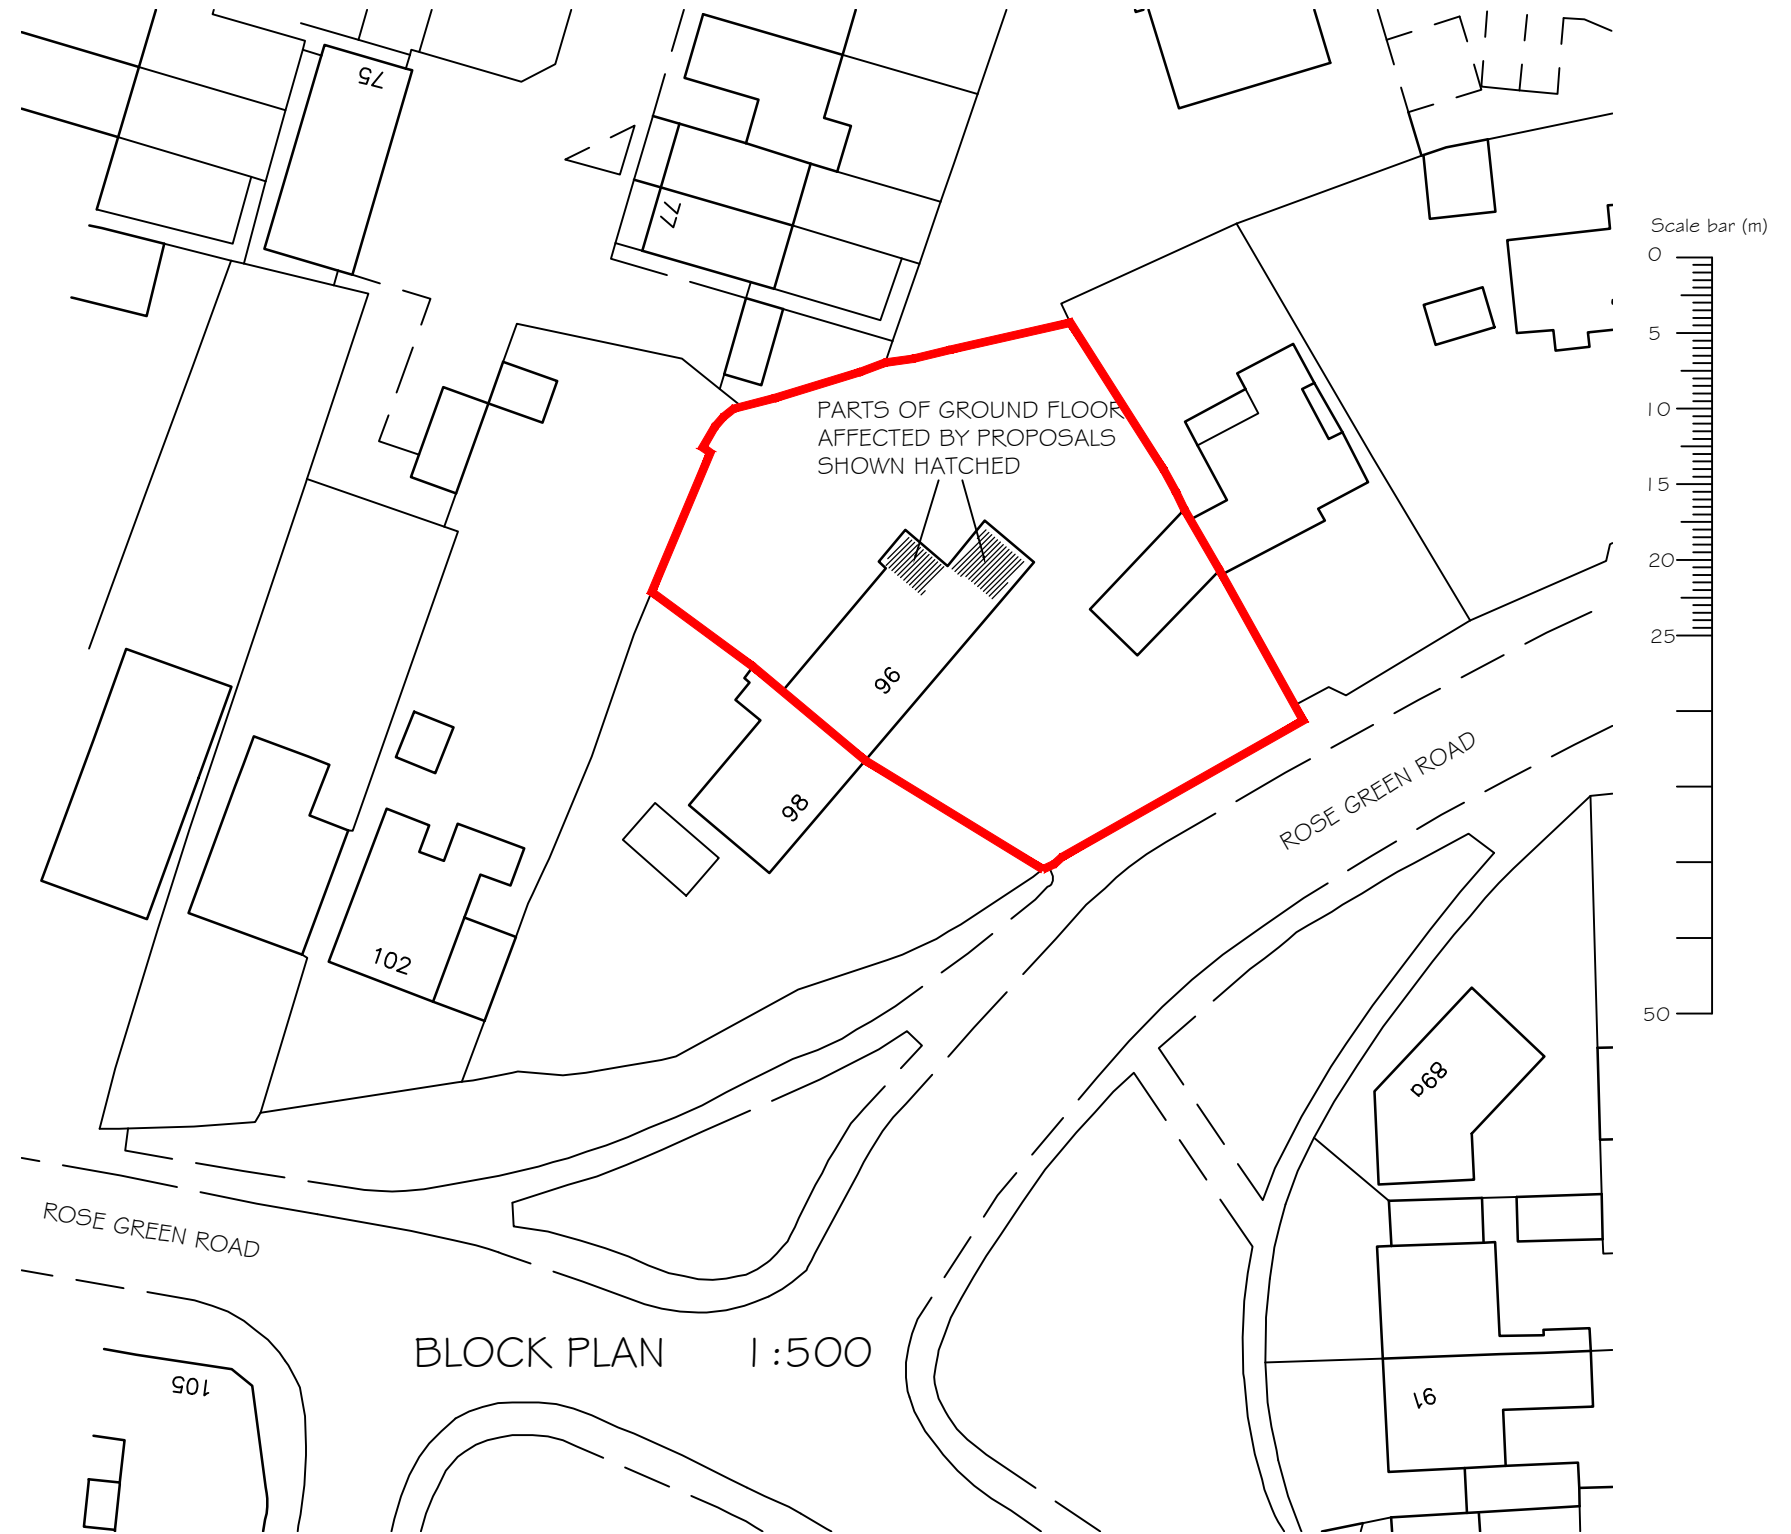


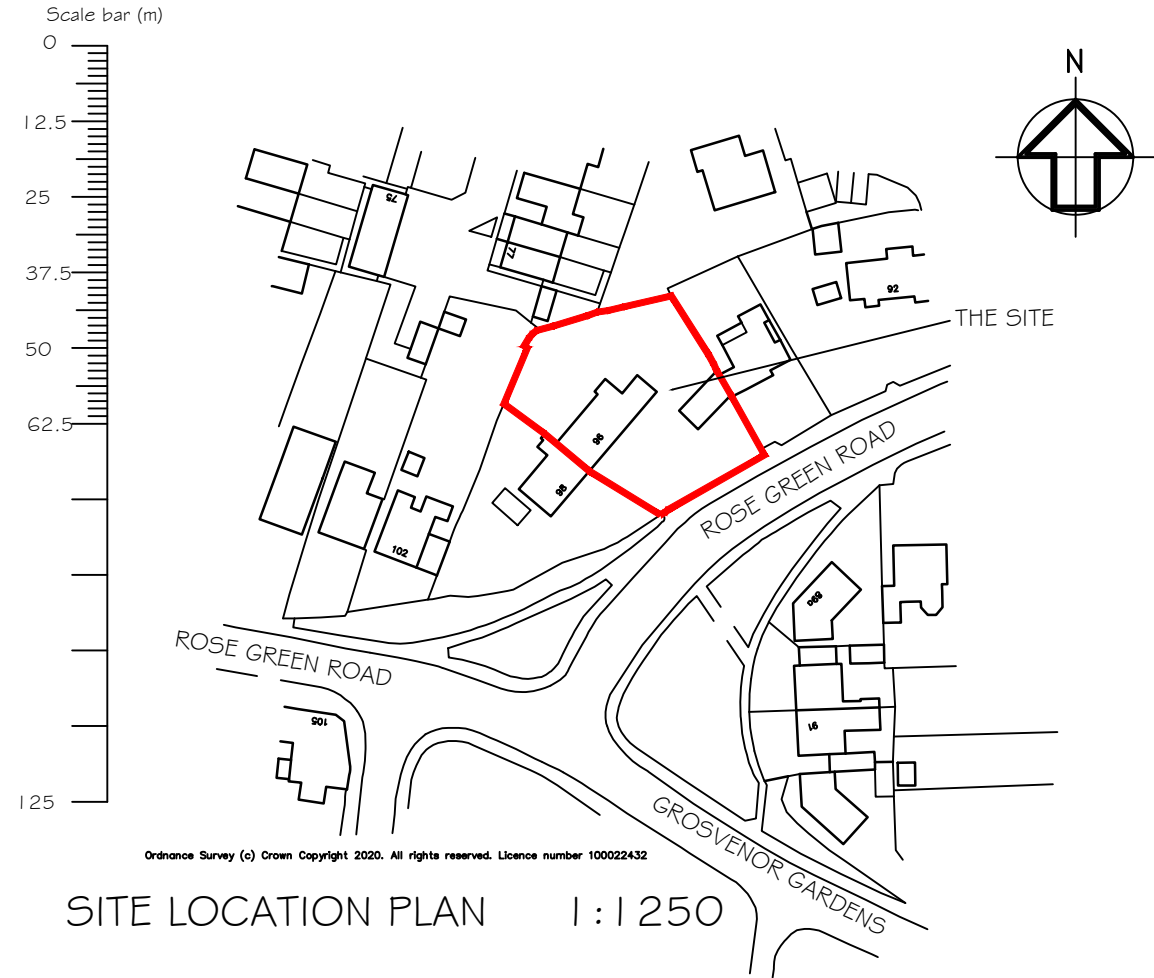

REV	DESCRIPTION	DATE
1	NOTES WRITTEN DIMENSIONS TO BE TAKEN IN PREFERENCE TO SCALE, AND ARE TO BE CHECKED ON SITE PRIOR TO COMMENCING WORK. THIS DRAWING IS TO BE READ IN CONJUNCTION WITH ALL OTHER DOCUMENTS RELATING TO THIS PROJECT. ANY DISCREPANCIES ARE TO BE REFERRED IMMEDIATELY TO THE PROJECT DESIGNER. THIS DRAWING IS COPYRIGHT, AND SHOULD NOT BE USED OR REPRODUCED WITHOUT PERMISSION. IT IS THE CONTRACTOR'S RESPONSIBILITY TO ENSURE COMPLIANCE WITH THE BUILDING REGULATIONS.	

DRAWING TITLE
SITE LOCATION AND BLOCK PLANS

CLIENT
WESTON HEATING SERVICES LTD

PROJECT
BRAMBLE COTTAGE
96 ROSE GREEN ROAD
BOGNOR REGIS
WEST SUSSEX

SCALE
1:1250 /
1:500@A3

DWG NO 985/03

DRAWN BY PLB

DATE AUG 20

REV. -

Unit 3b Woodhorn Business Centre
Woodhorn Lane
Oving Chichester
West Sussex PO20 2BX
Tel 01243 774764
www.sloaneandbrown.co.uk

