



ARUN DISTRICT COUNCIL:AW/221/06/ 01/09/2006

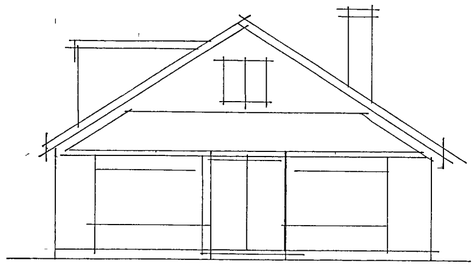


exist. front.

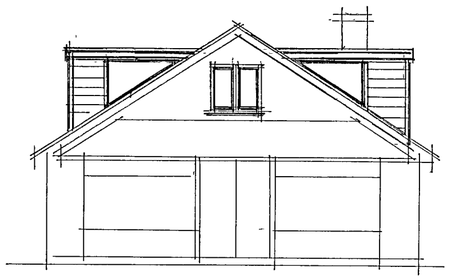


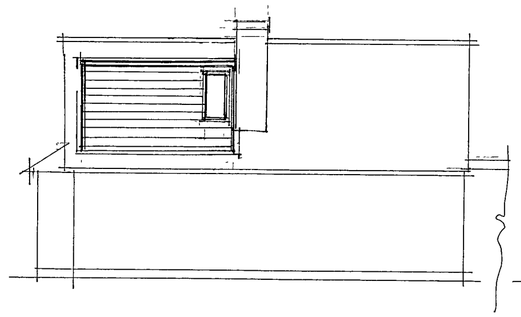

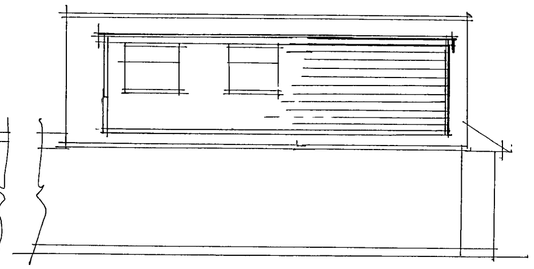


proposed front & sides.

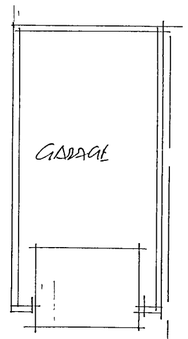


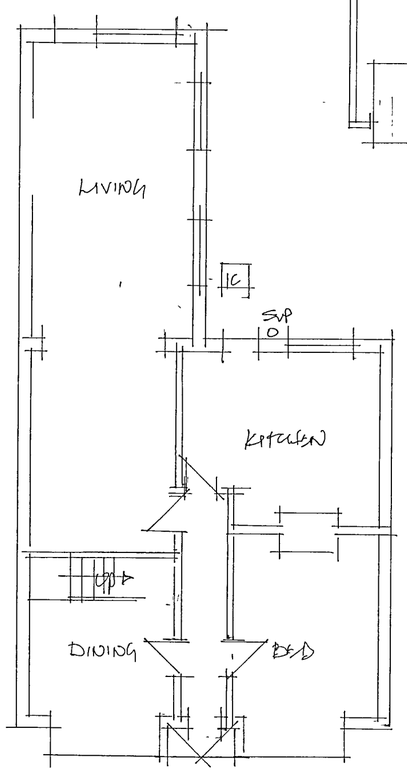


exist. g.f. plan.

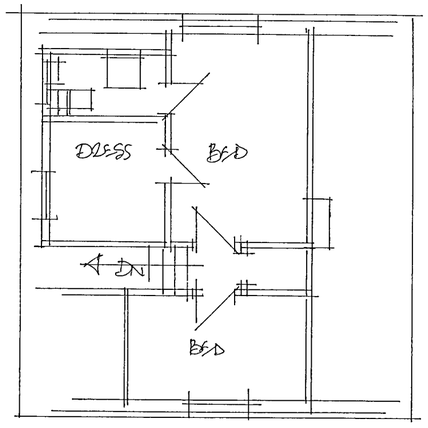


existing f.f. plan.

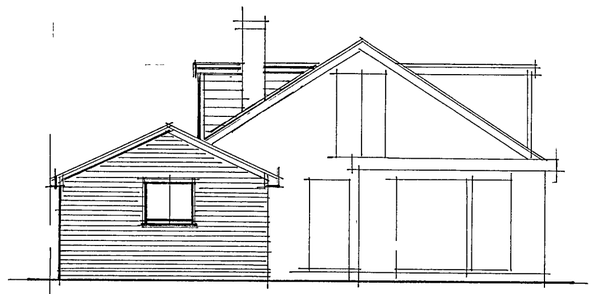


proposed rear. (INC GARAGE)

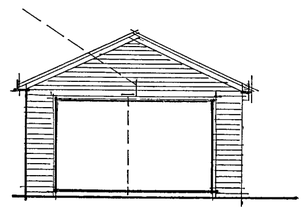

proposed front.

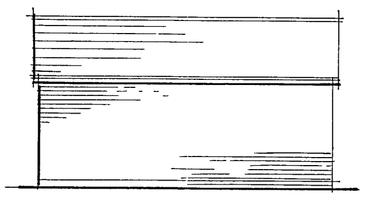

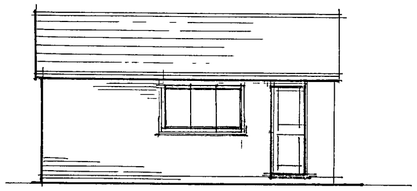

proposed sides.

ARUN DISTRICT COUNCIL
No. AW 221/06
SUBMISSION
RECEIVED A/1/06

Note
All dimensions must be checked on site
and not scaled from this drawing EXCEPT FOR LOCAL AUTHORITY PLANNING PURPOSES

B	6CT06	DORMER LENGTH AMENDED
A	JULY06	DORMERS AMENDED.
	Date	Revision

© copyright

THORNS-YOUNG
ARCHITECTURAL

THORNS-YOUNG LTD
232 London Road, North End, Portsmouth PO2 9JQ
Tel (023) 9267 2883 Fax (023) 9266 3457

Client
MR & MRS C HAWKINS

Job Title
48 ROSE GREEN ROAD
BOGNOR REGIS
W SUSSEX

Drawing Title
PROPOSED REPLACEMENT DOUBLE GARAGE PLUS ADDITION OF SIDE DORMERS
ELEVATIONS.

Scale 1:100.

Date JULY'06 | Drawn by BT

Drg No 8128_06_1. | Rev B

Repropoint 2577

ARCHITECTURAL 420 x 594mm A2