
ARUN DISTRICT COUNCIL AW/221/06/ 01/09/2006

| RevNo | Revision note | Date | Signature | Checked |
|---|---|---|---|---|

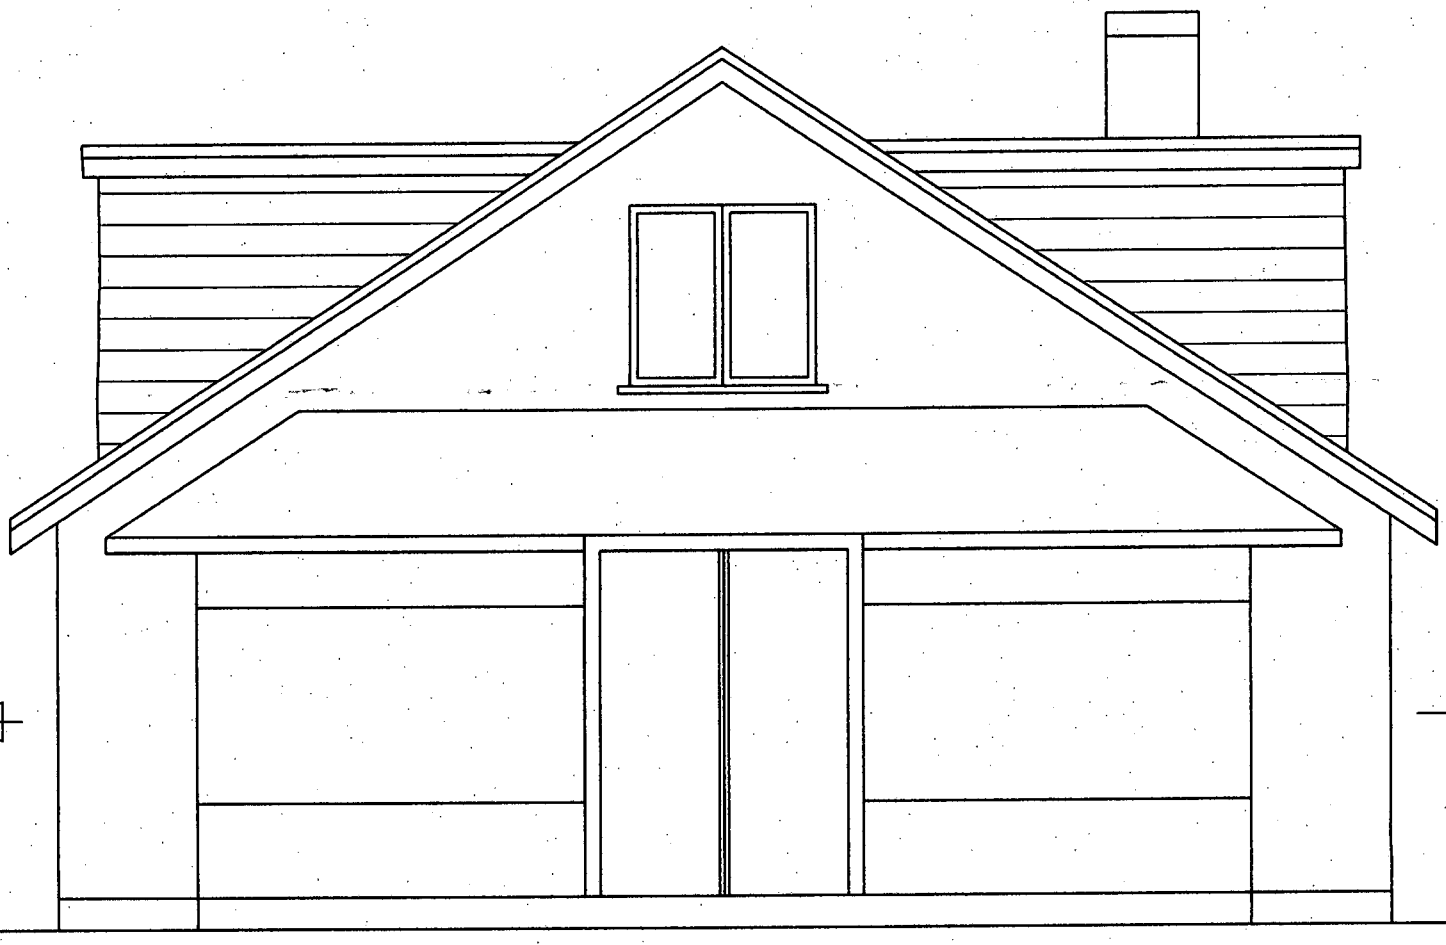

# PROPOSED FRONT ELEVATION

ARUN DISTRICT COUNCIL
No. AW 221 06
MINOR AMENDMENT
RECEIVED 24-1-08

**Additions**
THE LOFT AND EXTENSION COMPANY

| Itemref | Quantity | Title/Name, designation, material, dimension etc | | Article No./Reference | |
|---|---|---|---|---|---|
| Designed by JD | | Checked by | Approved by - date | File name | Date 23/01/08 | Scale 1:50 |

Mr & Mrs Hawkins

Adsitional Side Dormer/s

| 01 | Edition | Sheet 1/4 |
|---|---|---|