
ARUN DISTRICT COUNCIL:AW/221/06/ 01/09/2006

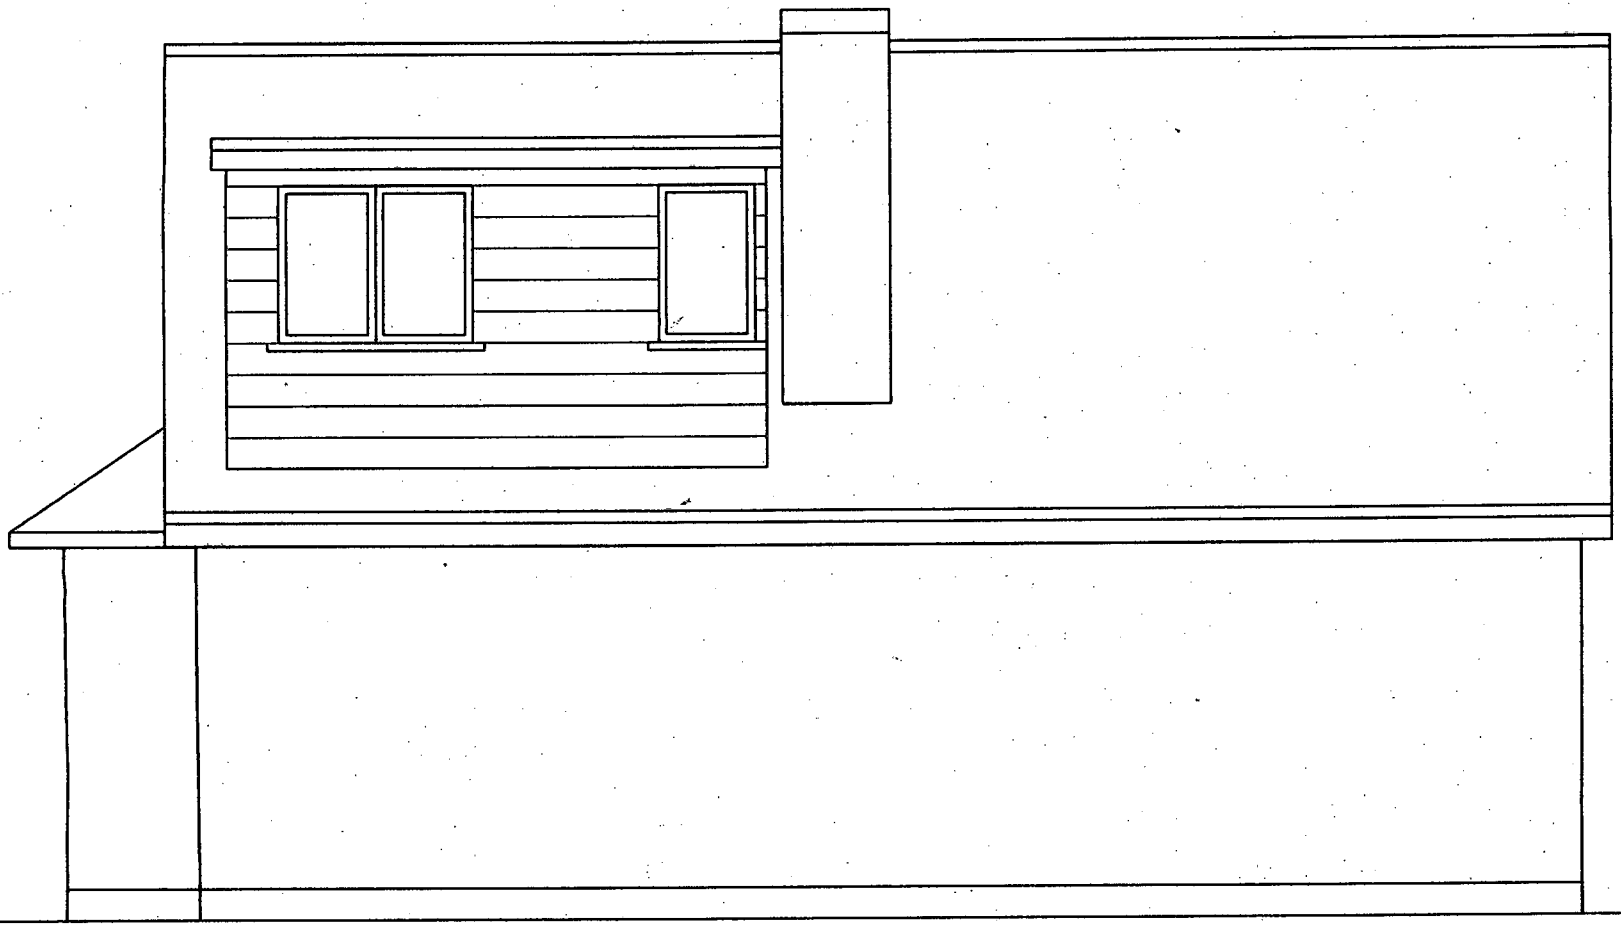

PROPOSED SIDE ELEVATION

Additions
THE LOFT AND EXTENSION COMPANY

RevNo	Revision note	Date	Signature	Checked

Item ref	Quantity	Title/Name, designation, material, dimension etc	Article No./Reference

Designed by	Checked by	Approved by - date	File name	Date	Scale
JD				23/01/08	1:50

Adsitional Side Dormer/s

Mr & Mrs Hawkins

Edition	Sheet
02	2/4

ARUN DISTRICT COUNCIL

No.	AW	221	06

RECEIVED 24-1-08