
RevNo	Revision note	Date	Signature	Checked

PROPOSED SIDE ELEVATION

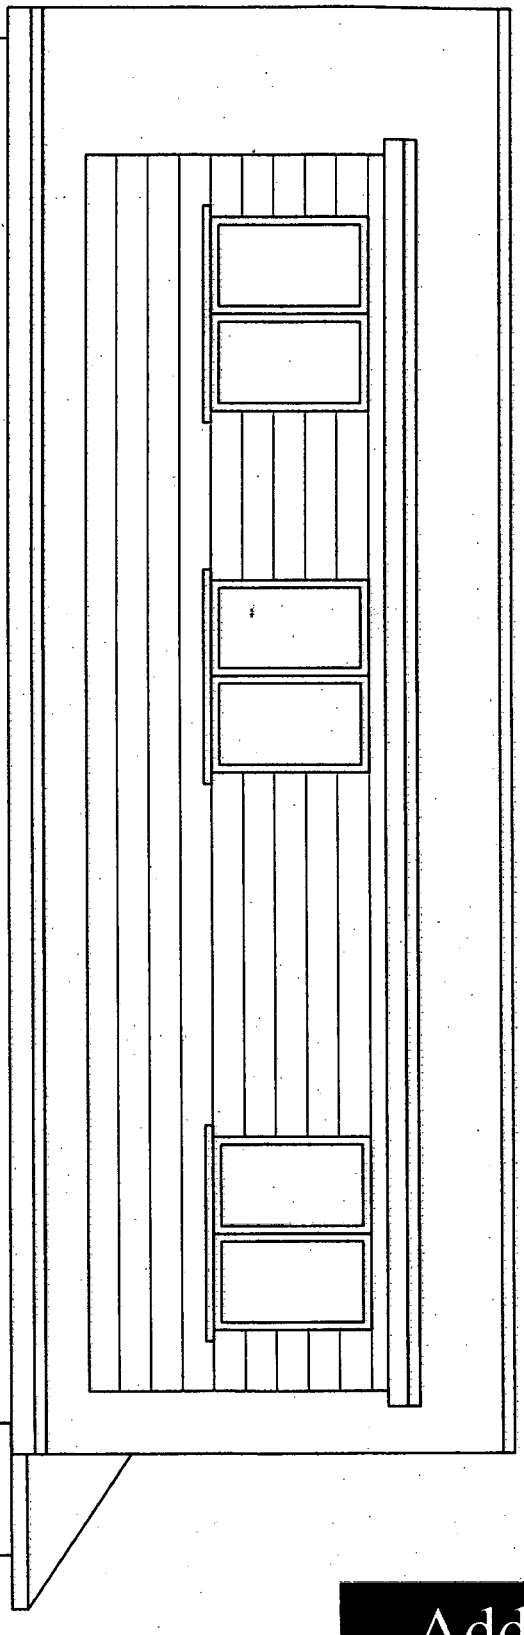

ARUN DISTRICT COUNCIL
No. AW 221 06
RECEIVED 24-1-08
MINOR AMENDMENT

Additions
THE LOFT AND EXTENSION COMPANY

Itemref	Quantity	Title/Name, designation, material, dimension etc	Article No./Reference

Designed by	Checked by	Approved by - date	File name	Date	Scale
JD				23/01/08	1:50

Mr & Mrs Hawkins

Adsitional Side Dormer/s

03

Edition	Sheet
	3/4

ARUN DISTRICT COUNCIL:AW/221/06/ 01/09/2006