





west

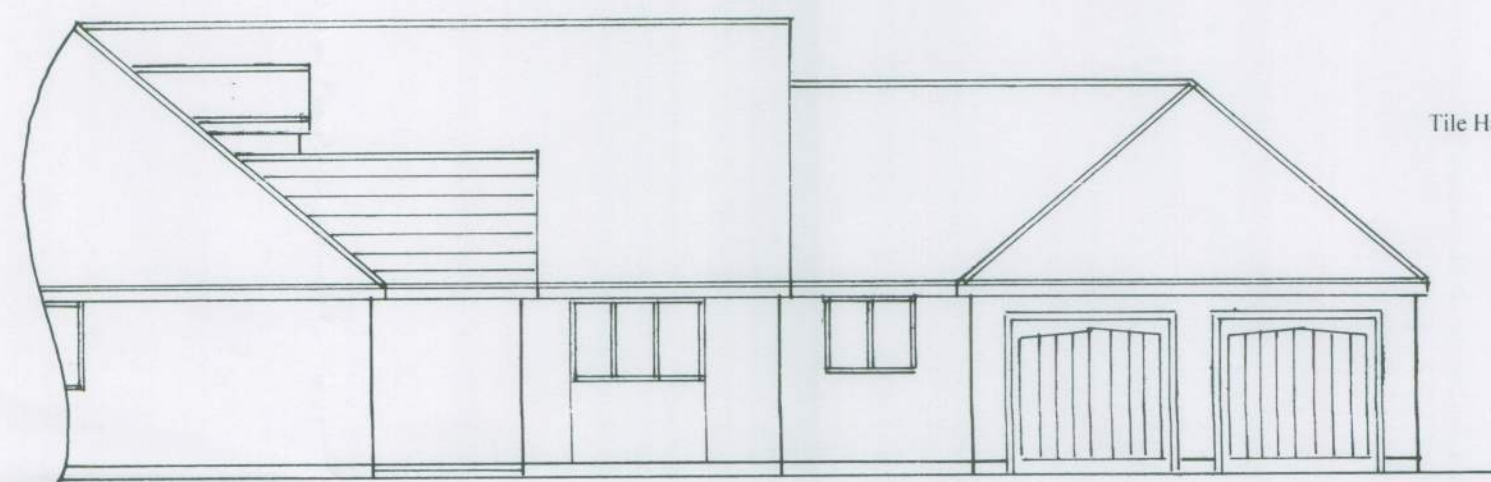


Tile Hanging with "Winchester" cutting.

south

1 : 100

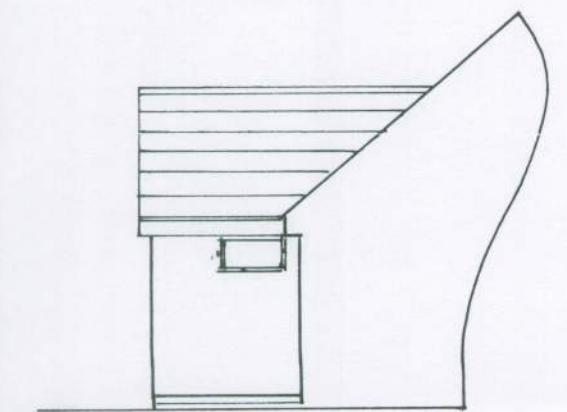

entrance

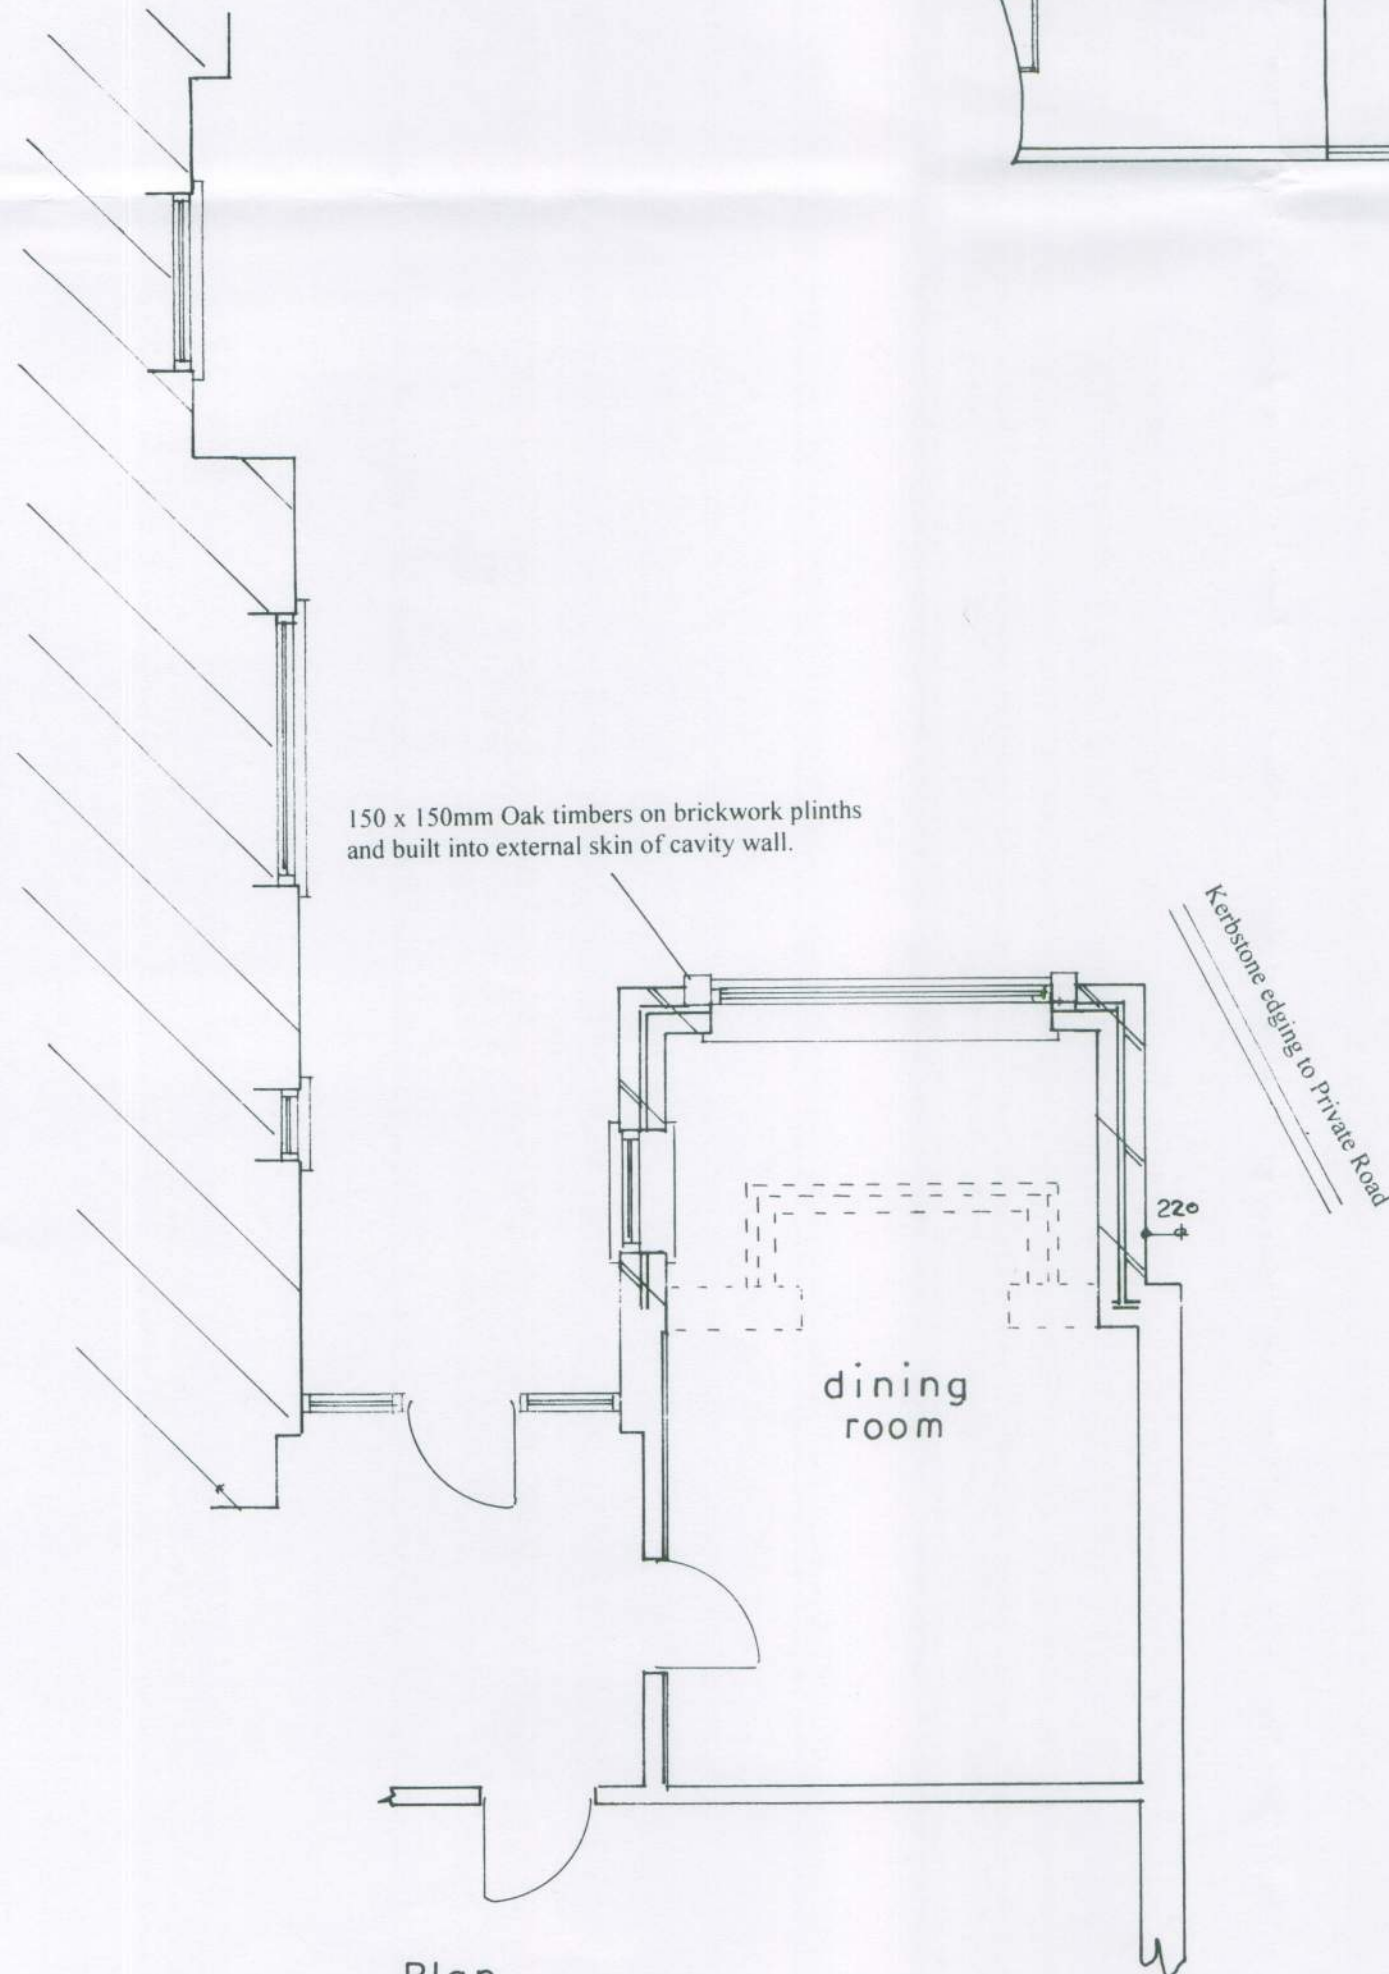


Plan

1 : 50



location plan

1 : 1250

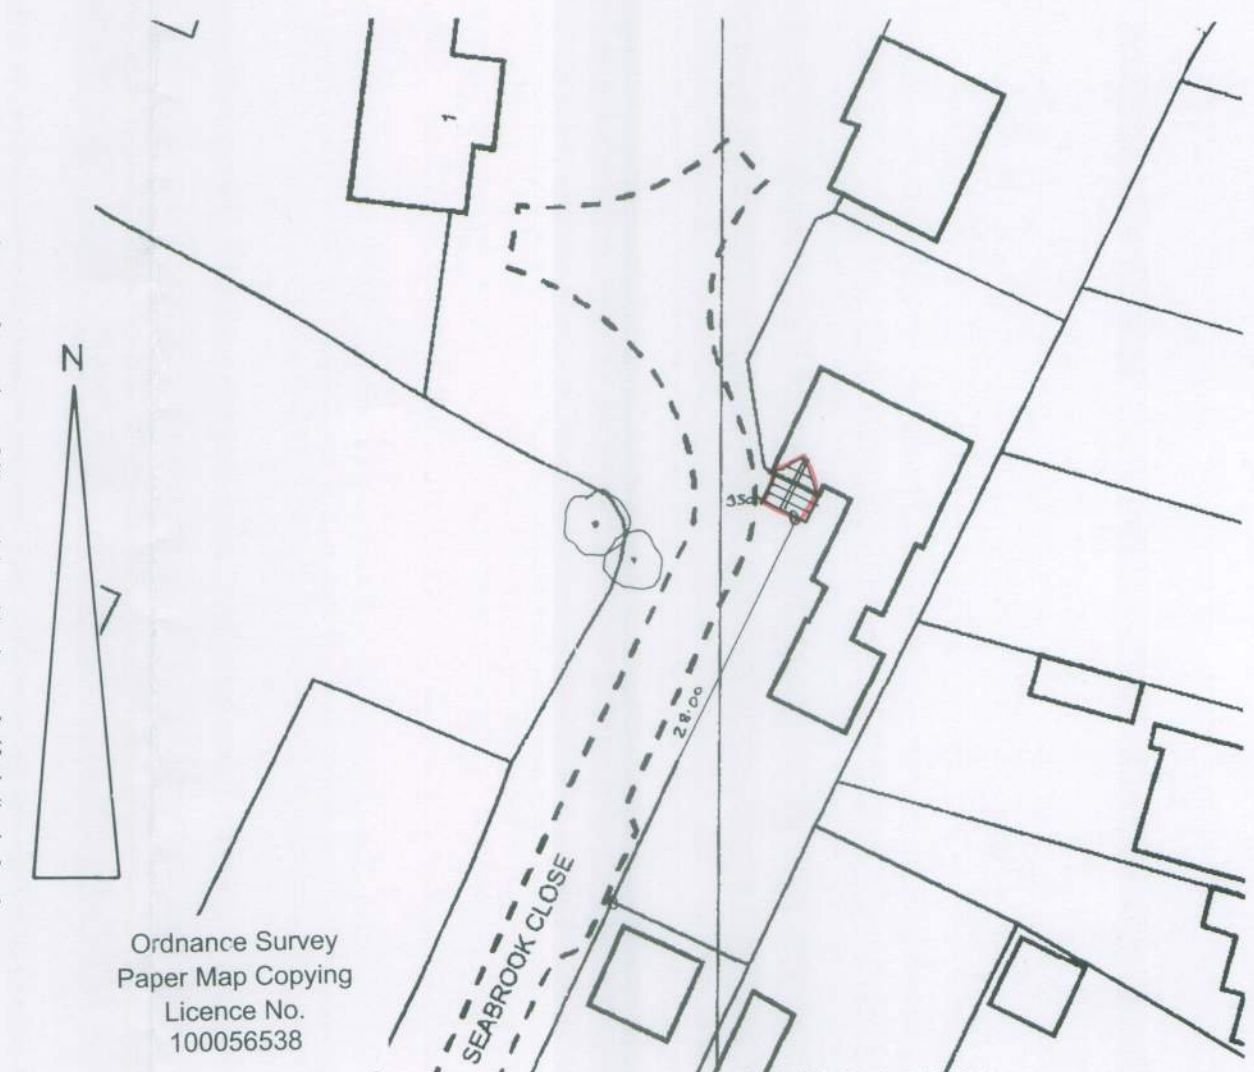

block plan

1 : 500

sheet 1 of 2

Proposed

PROPOSED SINGLE STOREY EXTENSION AT 4, SEABROOK CLOSE, ALDWICK FOR MR. M. HAMPTON.

Bryan Butcher
Rainbow Cottage
Nyetimber Lane
Bognor Regis PO21 3JX
01243 266871
07973 233442
bryan.butcher@btinternet.com
www.bryanbutcher.com