


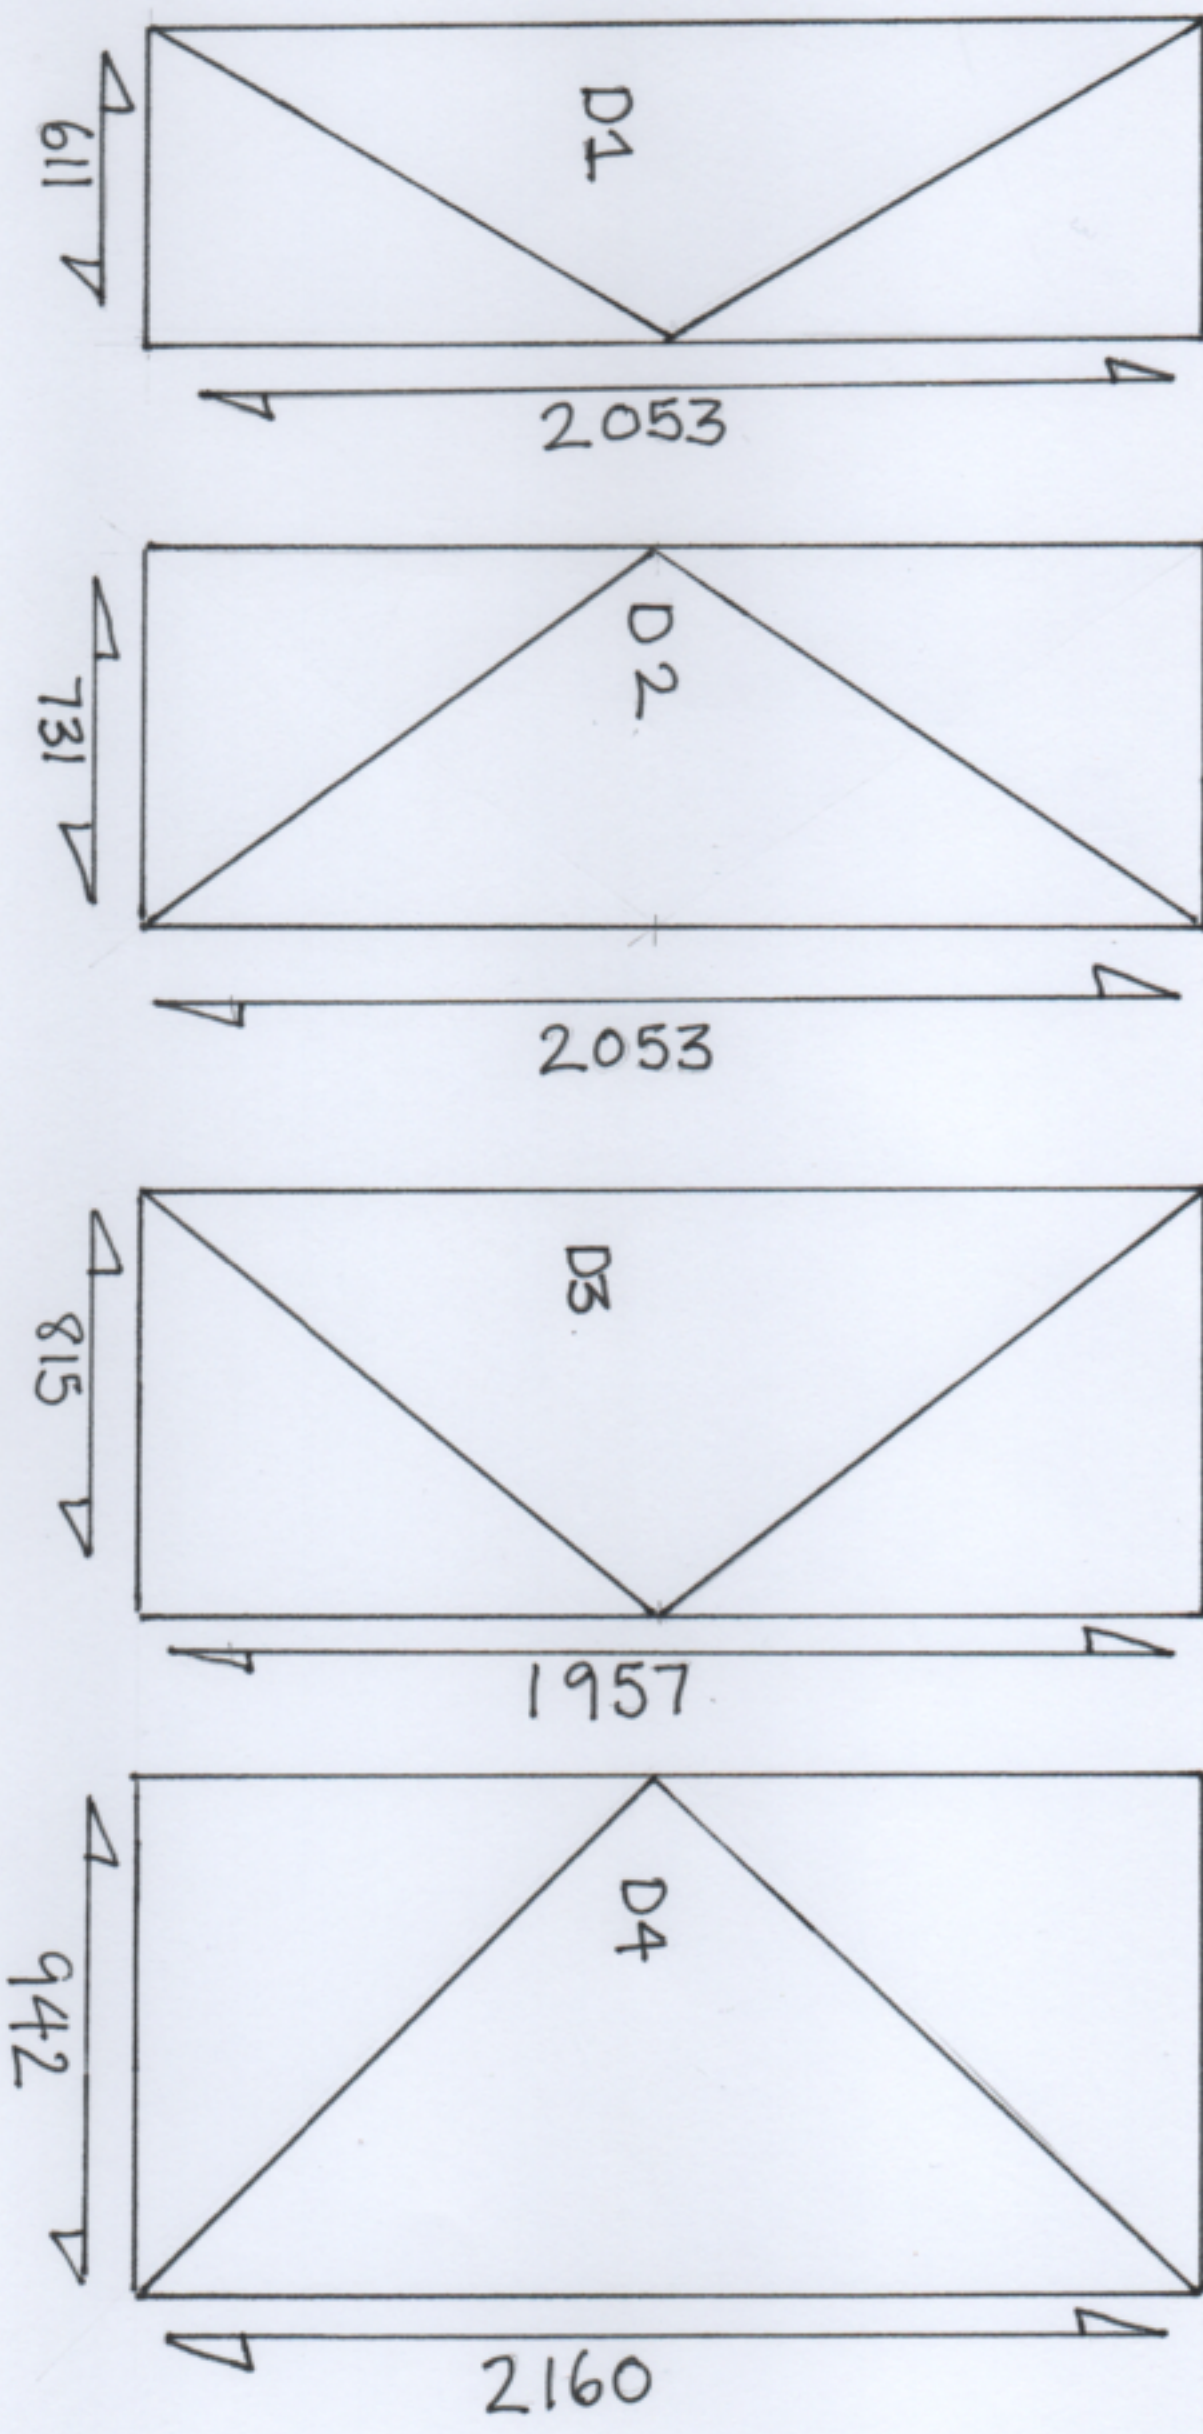

16 A ROSE GREEN ROAD		
BOANOL REGIS POST OFFICE.		
DOOR	DIMENSIONS SCALE 1:20	
DRAWING REF: 004	16/10/20	