



AW/ 224/12 .

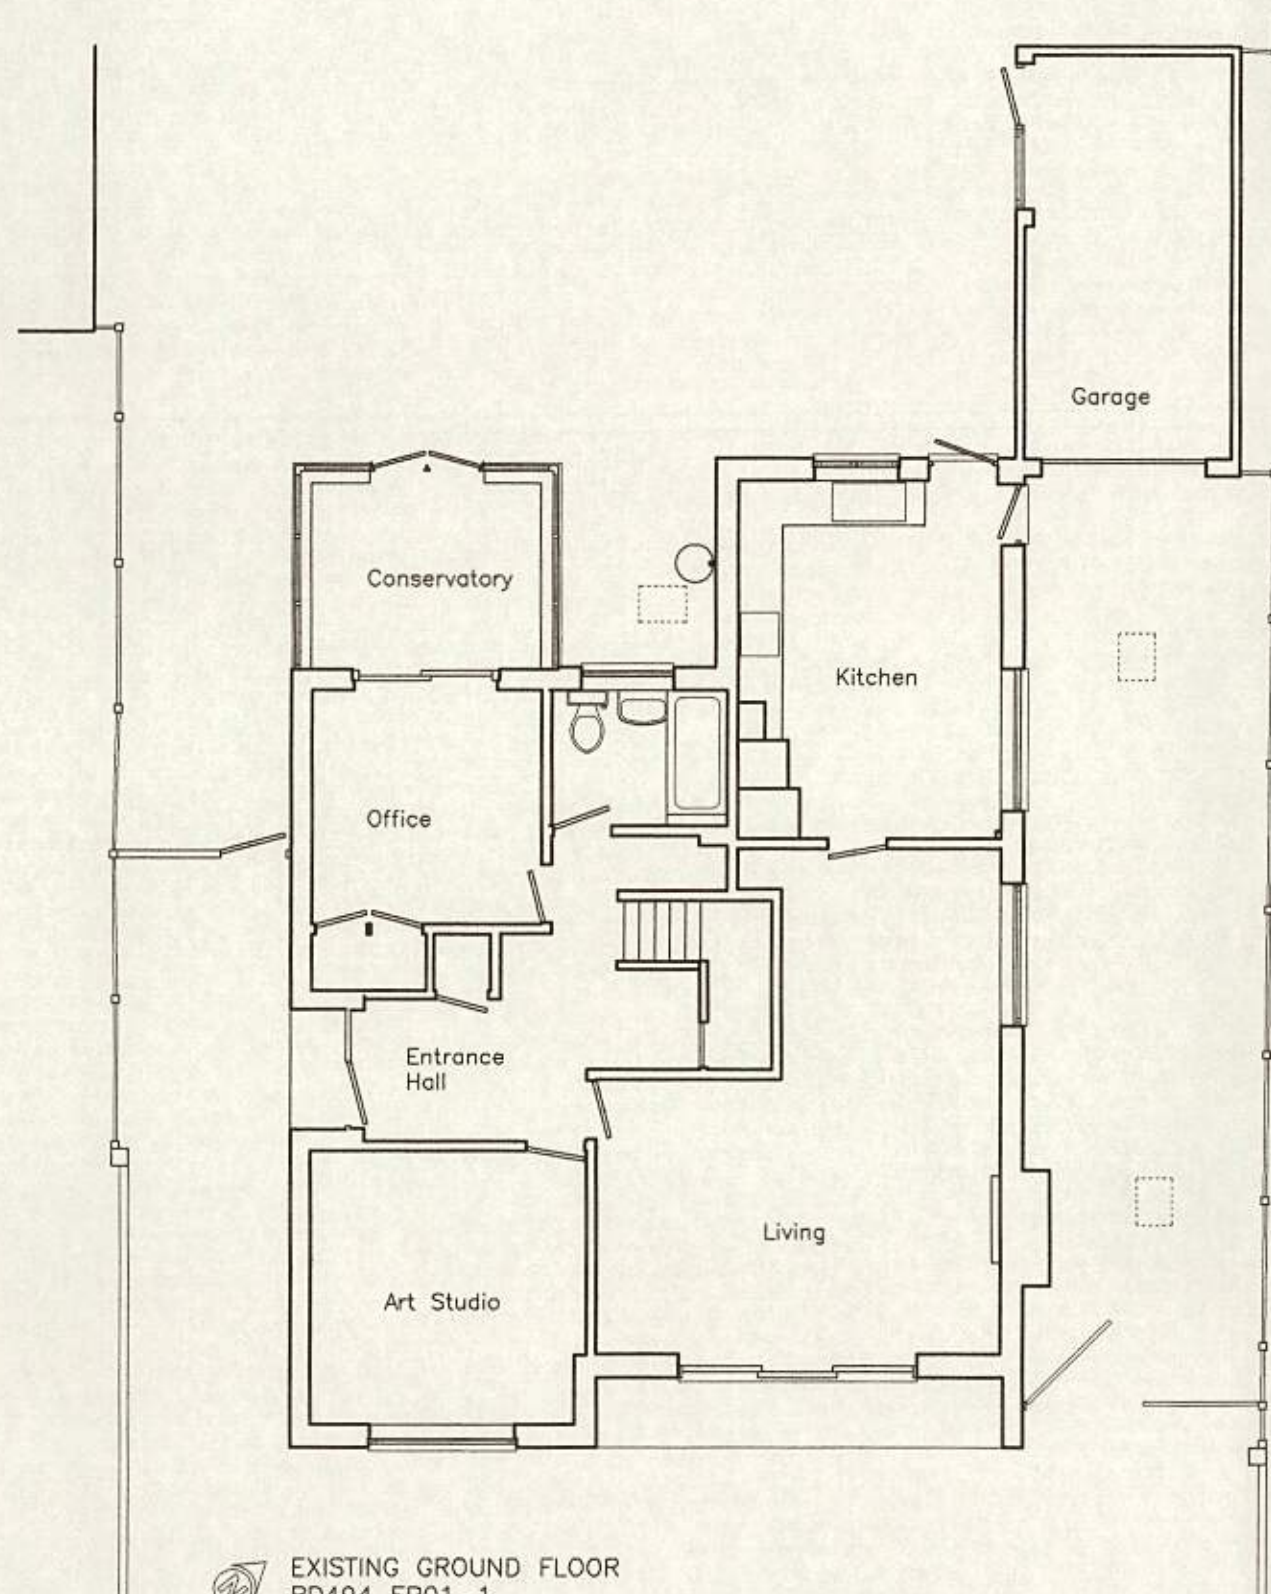

EXISTING GROUND FLOOR
BD494 EP01-1

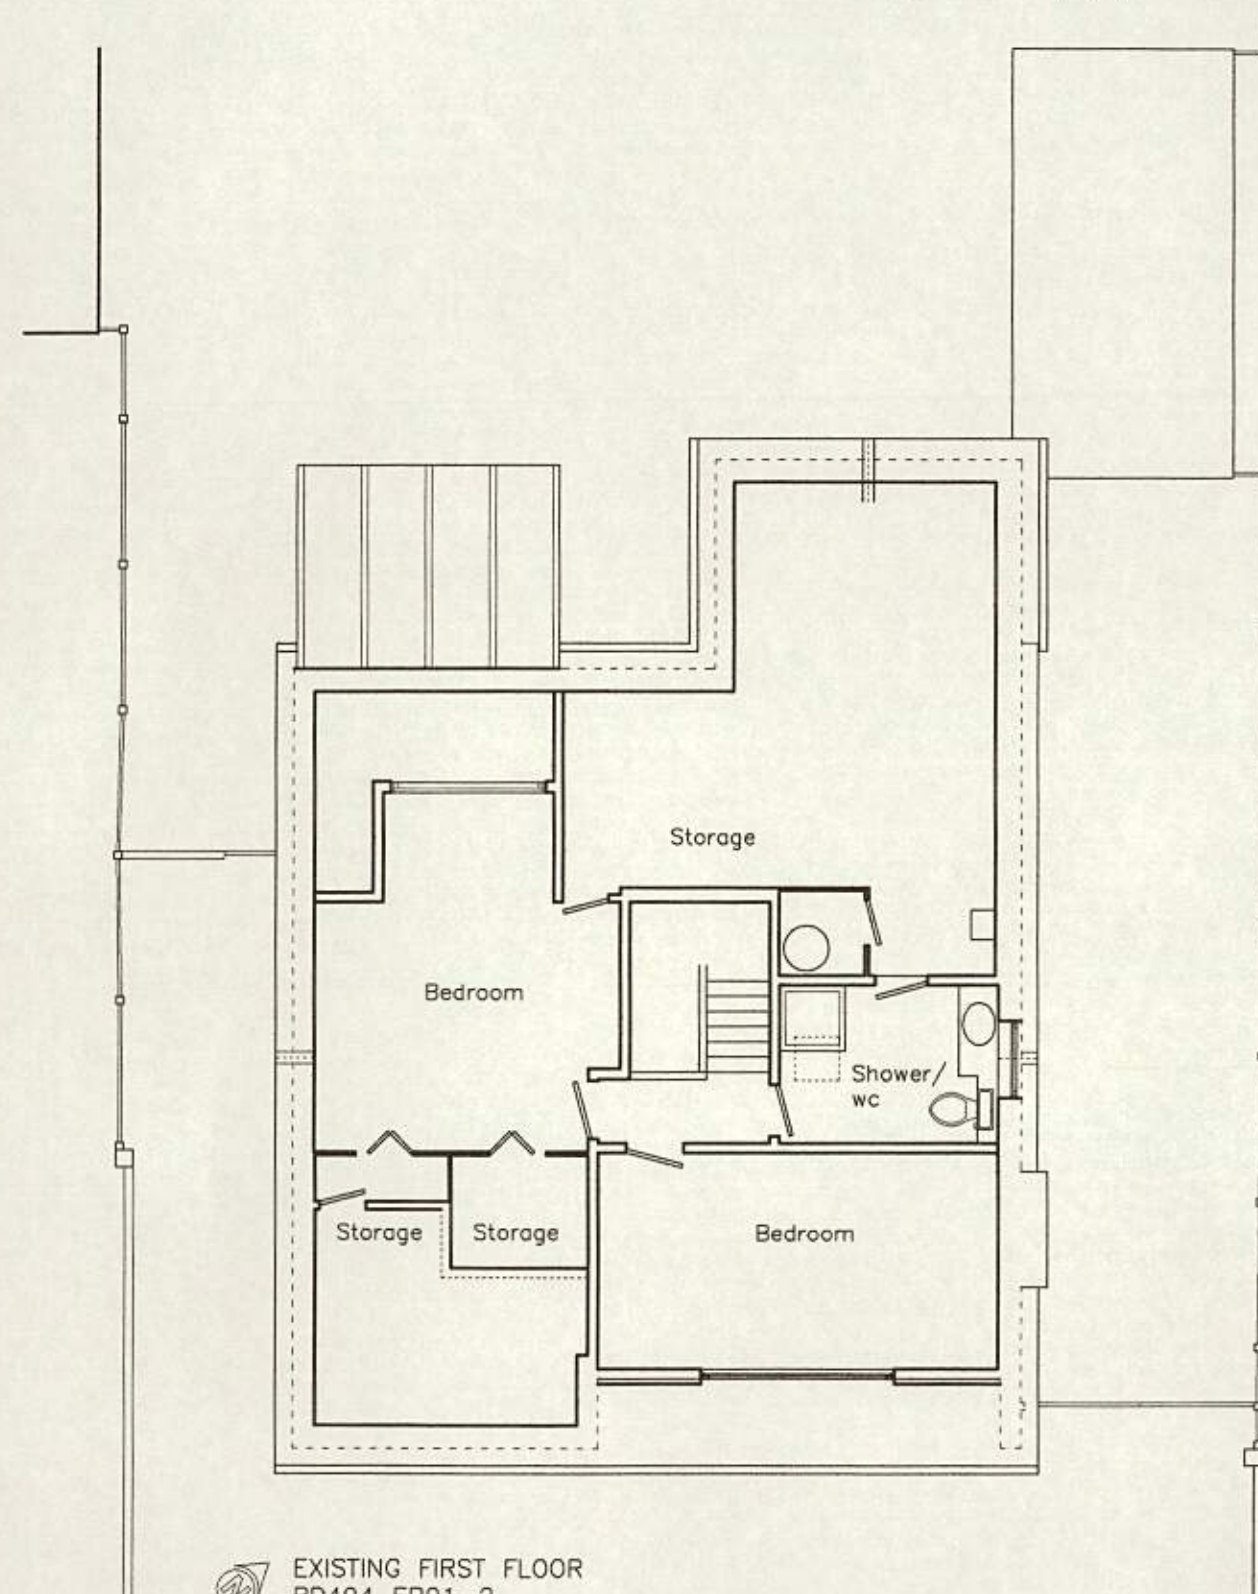

EXISTING FIRST FLOOR
BD494 EP01-2

NOTE
Existing ground floor site is generally level.

 Living Space www.livingspacedesign.com Cedar Field, Five Acres, Farningham, Chichester, West Sussex, PO18 9LX tel: 01243 572604 fax: 01243 575139 Copyright of this drawing is reserved by Living Space. This drawing is not to be scaled for construction except for planning purposes only. All dimensions are to be checked on site prior to construction or manufacture. If there are any discrepancies the designer is to be informed immediately.	PROJECT: 3 APPLE GROVE, ALDWICK, BOGNOR REGIS, PO21 4NB		TITLE: EXISTING PLANS	
	CLIENT: MRS. SACHA CHURCHILL		JOB NO.: BD494	
			DWG. NO.: EP01-1,2	
			DATE: 01 06 2012	REV.: B
		SCALE: 1:100 @ A3	DRAWN BY: J.L.	