



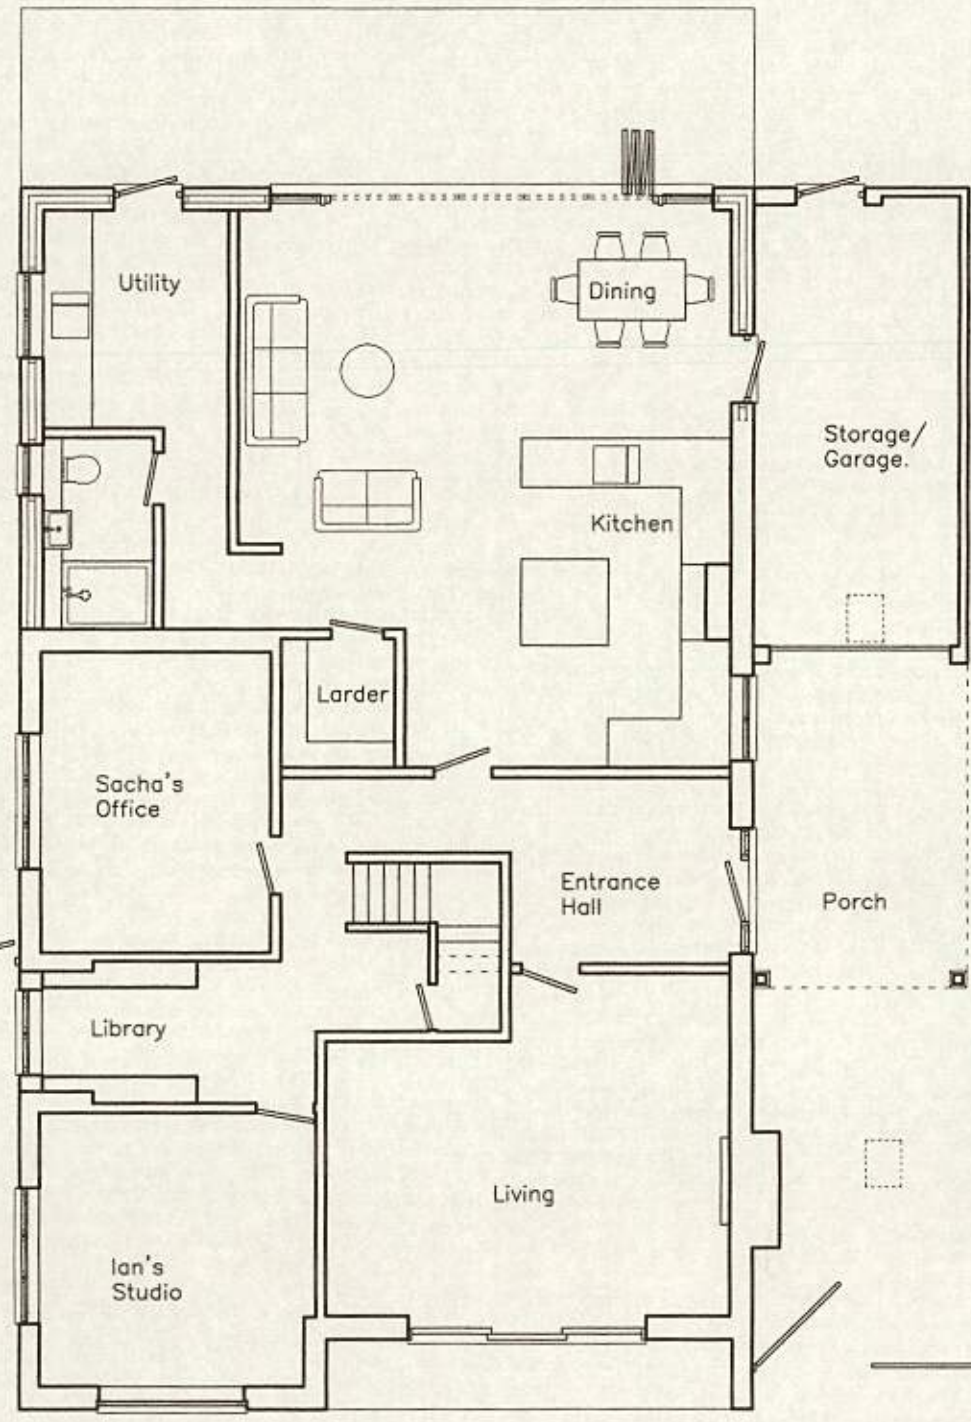

PROPOSED GROUND FLOOR
BD494 PP01-1

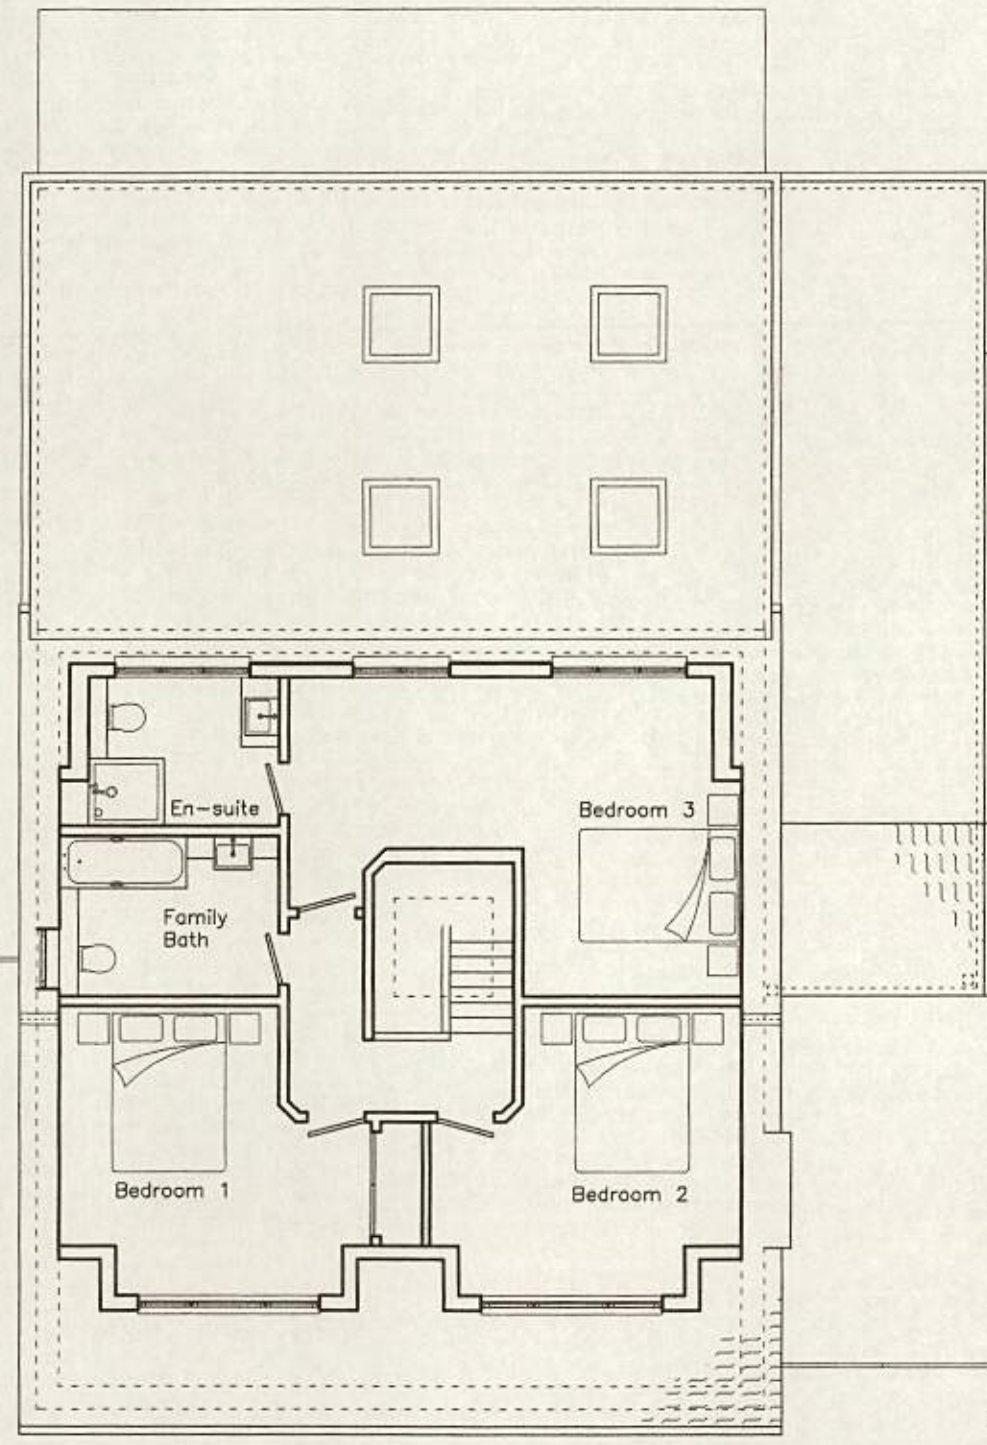

PROPOSED FIRST FLOOR
BD494 PP01-2

No overhanging of any structure such as roof and wall onto the neighbour's land. New wall and foundation TBC / inspected on-site before construction.

- NOTE
1. Existing ground floor site is generally level.
 2. Proposed finished floor level for the extension to match the existing ground floor level.
 3. Ceiling height to be inspected and confirmed on-site.

 Living Space www.livingspacedesign.com Cedar Field, Five Acres, Farnborough, Chichester, West Sussex, PO18 9LX tel: 01243 572604 fax: 01243 575139 Copyright of this drawing is reserved by Living Space. This drawing is not to be scaled for construction except for planning purposes only. All dimensions are to be checked on site prior to construction or manufacture. If there are any discrepancies the designer is to be informed immediately.	PROJECT: 3 APPLE GROVE, ALDWICK, BOGNOR REGIS, PO21 4NB		TITLE: PROPOSED PLANS	
	CLIENT: MRS. SACHA CHURCHILL		JOB NO.: BD494	
			DWG. NO.: PP01-1,2	
			DATE: 05 09 2012	REV.: 1
		SCALE: 1:100 @ A3	DRAWN BY: J.L.	