


house  
66 Aldwick Avenue  
Owners

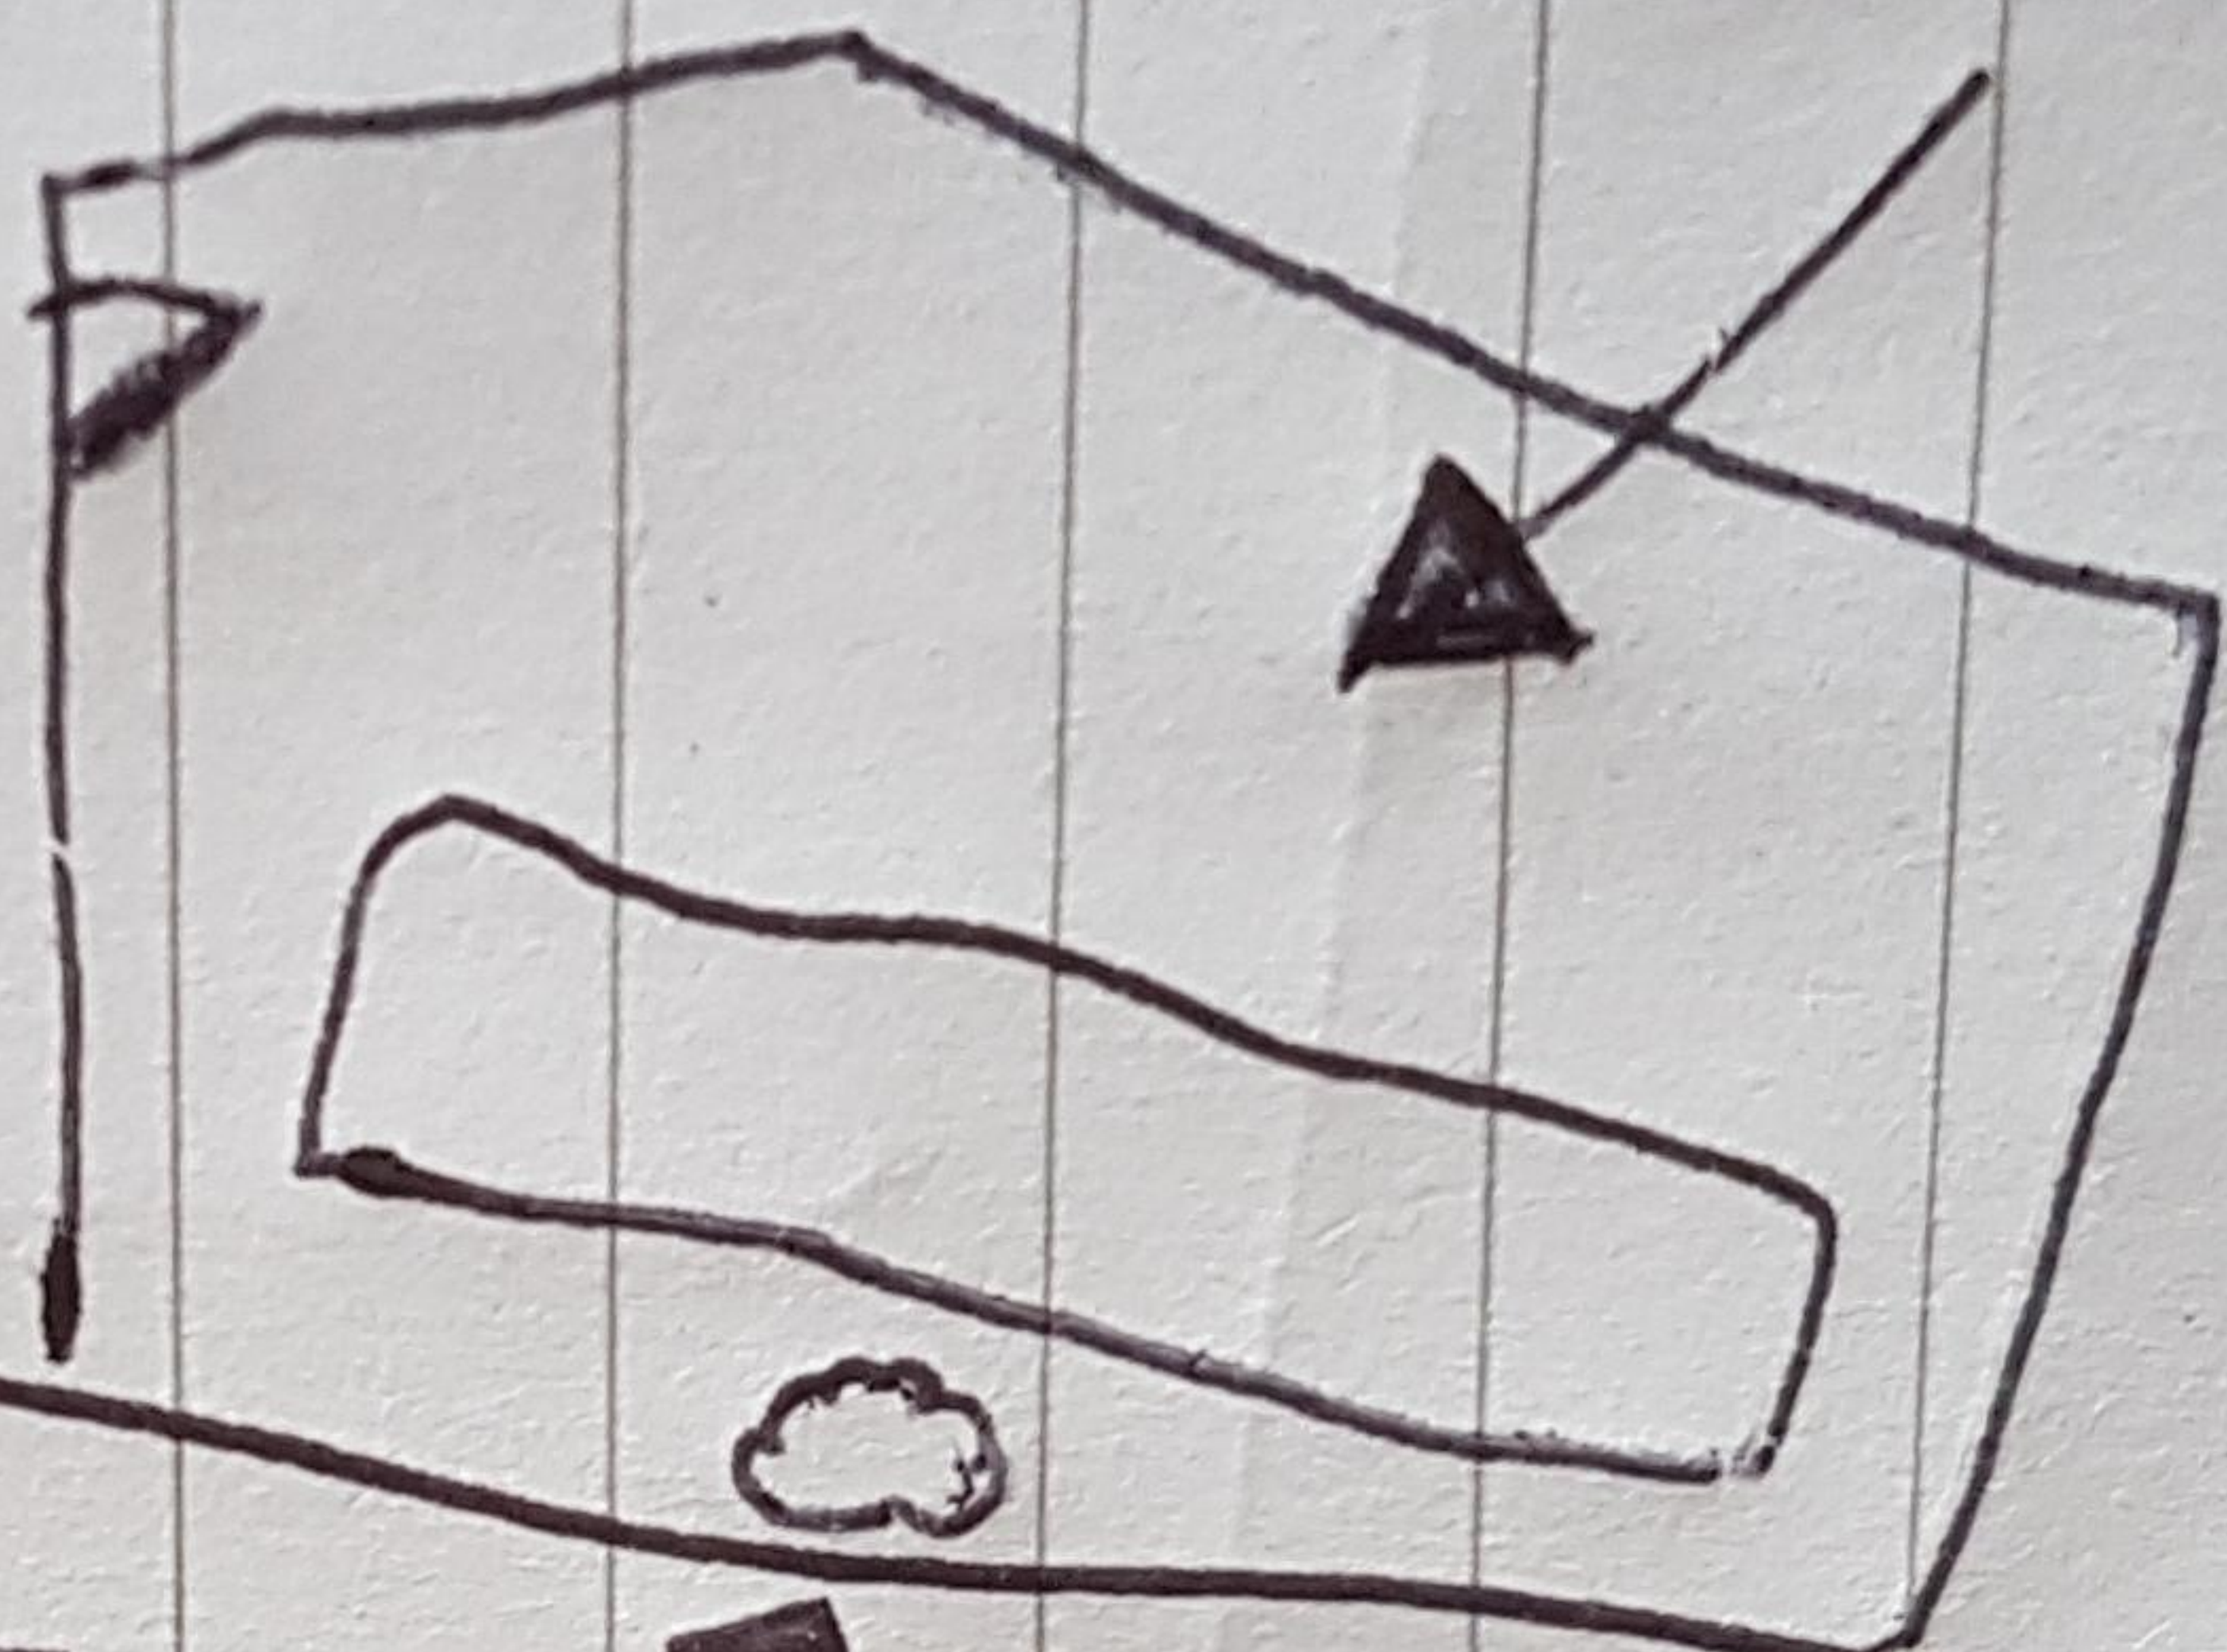

FISH LANE

Tree

CHADKMER  
COPPER