


NOTES:


1. Do not scale this drawing. Use figured dimensions only, except for Planning purposes.
2. All dimensions must be checked on site by the contractor prior to commencement of work.
3. All construction details are indicative and are to be checked and confirmed on site and any divergence's are to be agreed with the Contract Administrator.

THIS DRAWING TO BE READ IN-CONJUNCTION WITH THE BUILDING CONTROL AND CONSTRUCTION NOTES

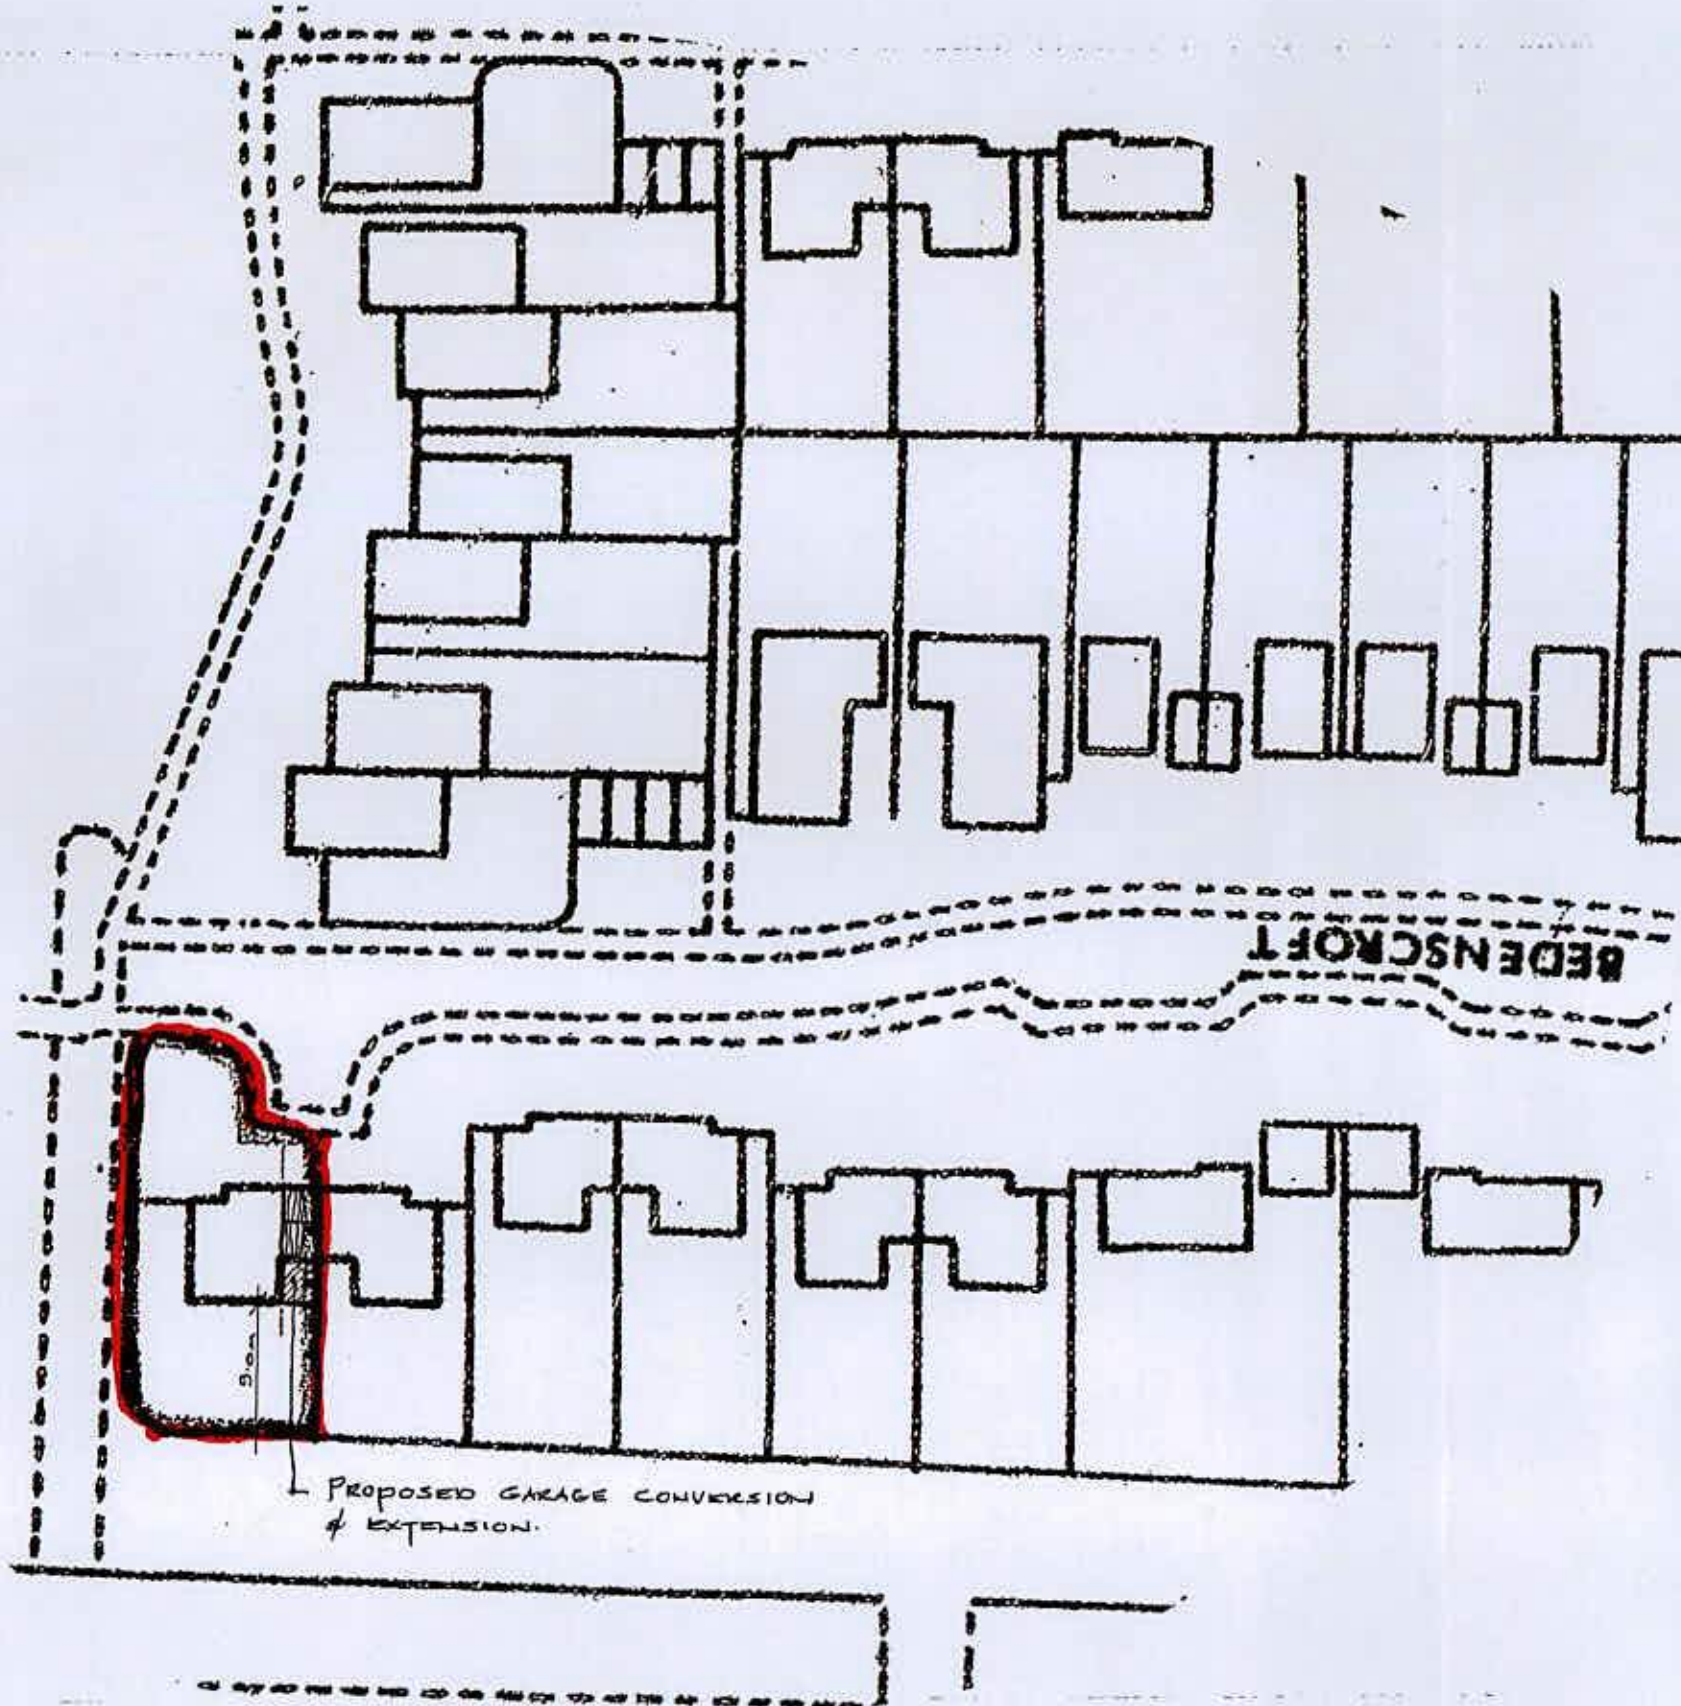

BLOCK PLAN. [1:500]

Extension & Alterations – 29 Bedenscroft, Aldwick Fields, Aldwick, Bognor Regis.
PO21 3SD.

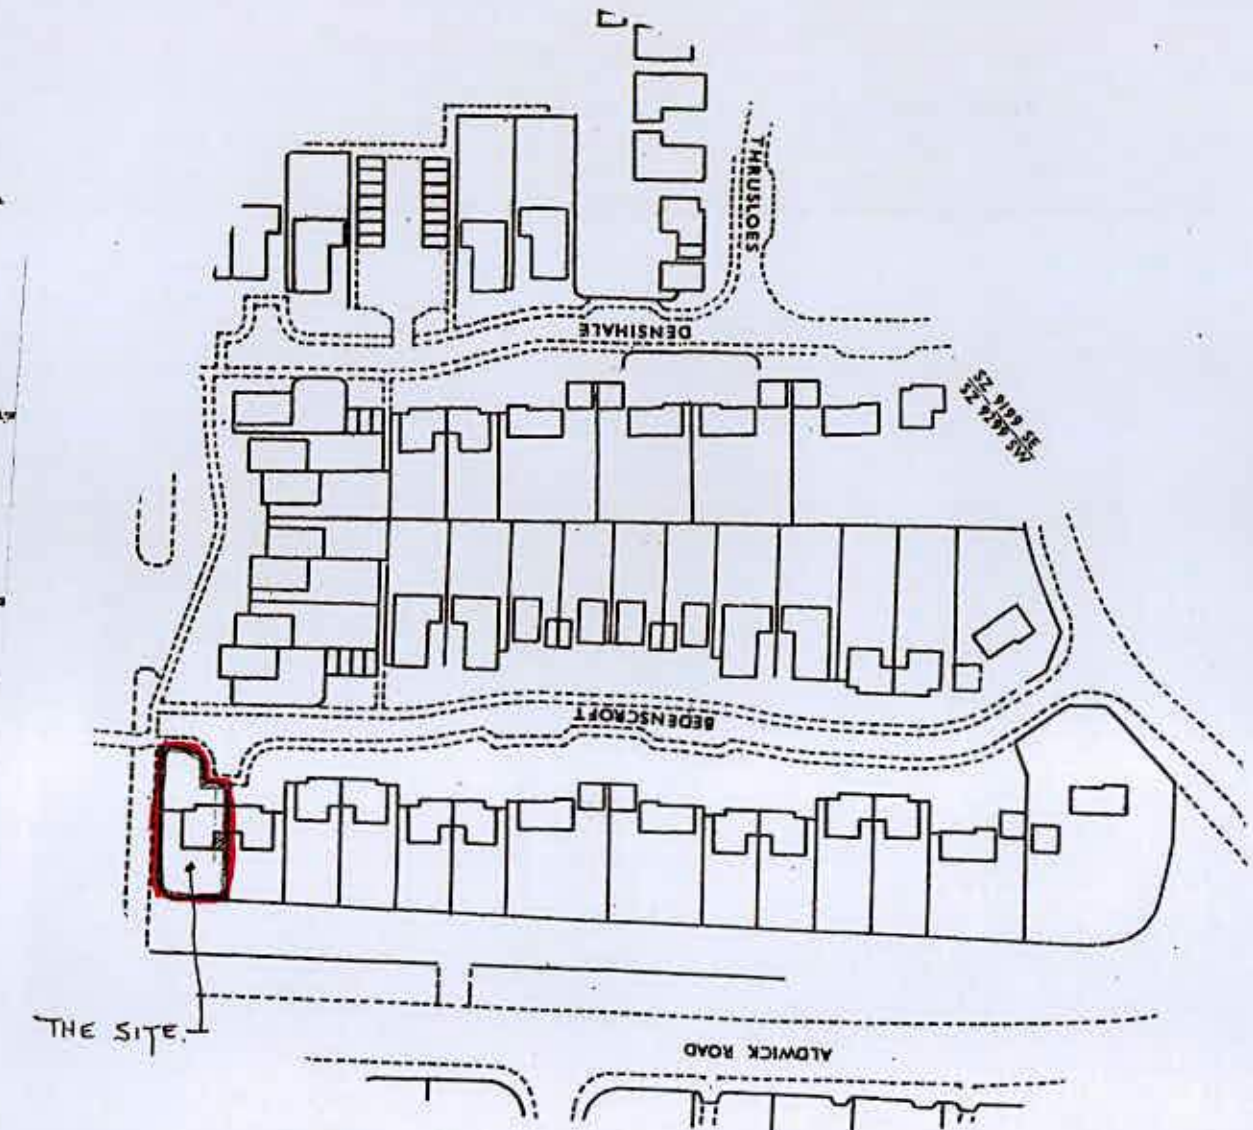

SITE LOCATION PLAN.
[1:1250]

REV. A. SEP. 13. DIMENSION
SHOWN ON BLOCK PLAN.

K.E. HILTON AND ASSOCIATES
Chartered Structural Engineers

2 ALBERT CHAMBERS Tel: 01243 865500
SUDLEY ROAD Fax: 01243 860489
BOGNOR REGIS Mobile: 07968 333140
WEST SUSSEX E-Mail: k_e_hilton@yahoo.co.uk
PO21 1EQ

PLANS.

Scale	AS NOTED. @ A3	Drawn By	C.R.B.
Date	SEP. 13.	Checked	K.E.H.
Drawing Number	4990-1 ^A		

