


≠ PARTY  
WALL.

# NOTES:

1. Do not scale this drawing. Use figured dimensions only, except for Planning purposes.
2. All dimensions must be checked on site by the contractor prior to commencement of work.
3. All construction details are indicative and are to be checked and confirmed on site and any divergence's are to be agreed with the Contract Administrator.

THIS DRAWING TO BE READ IN-CONJUNCTION WITH THE BUILDING CONTROL AND CONSTRUCTION NOTES

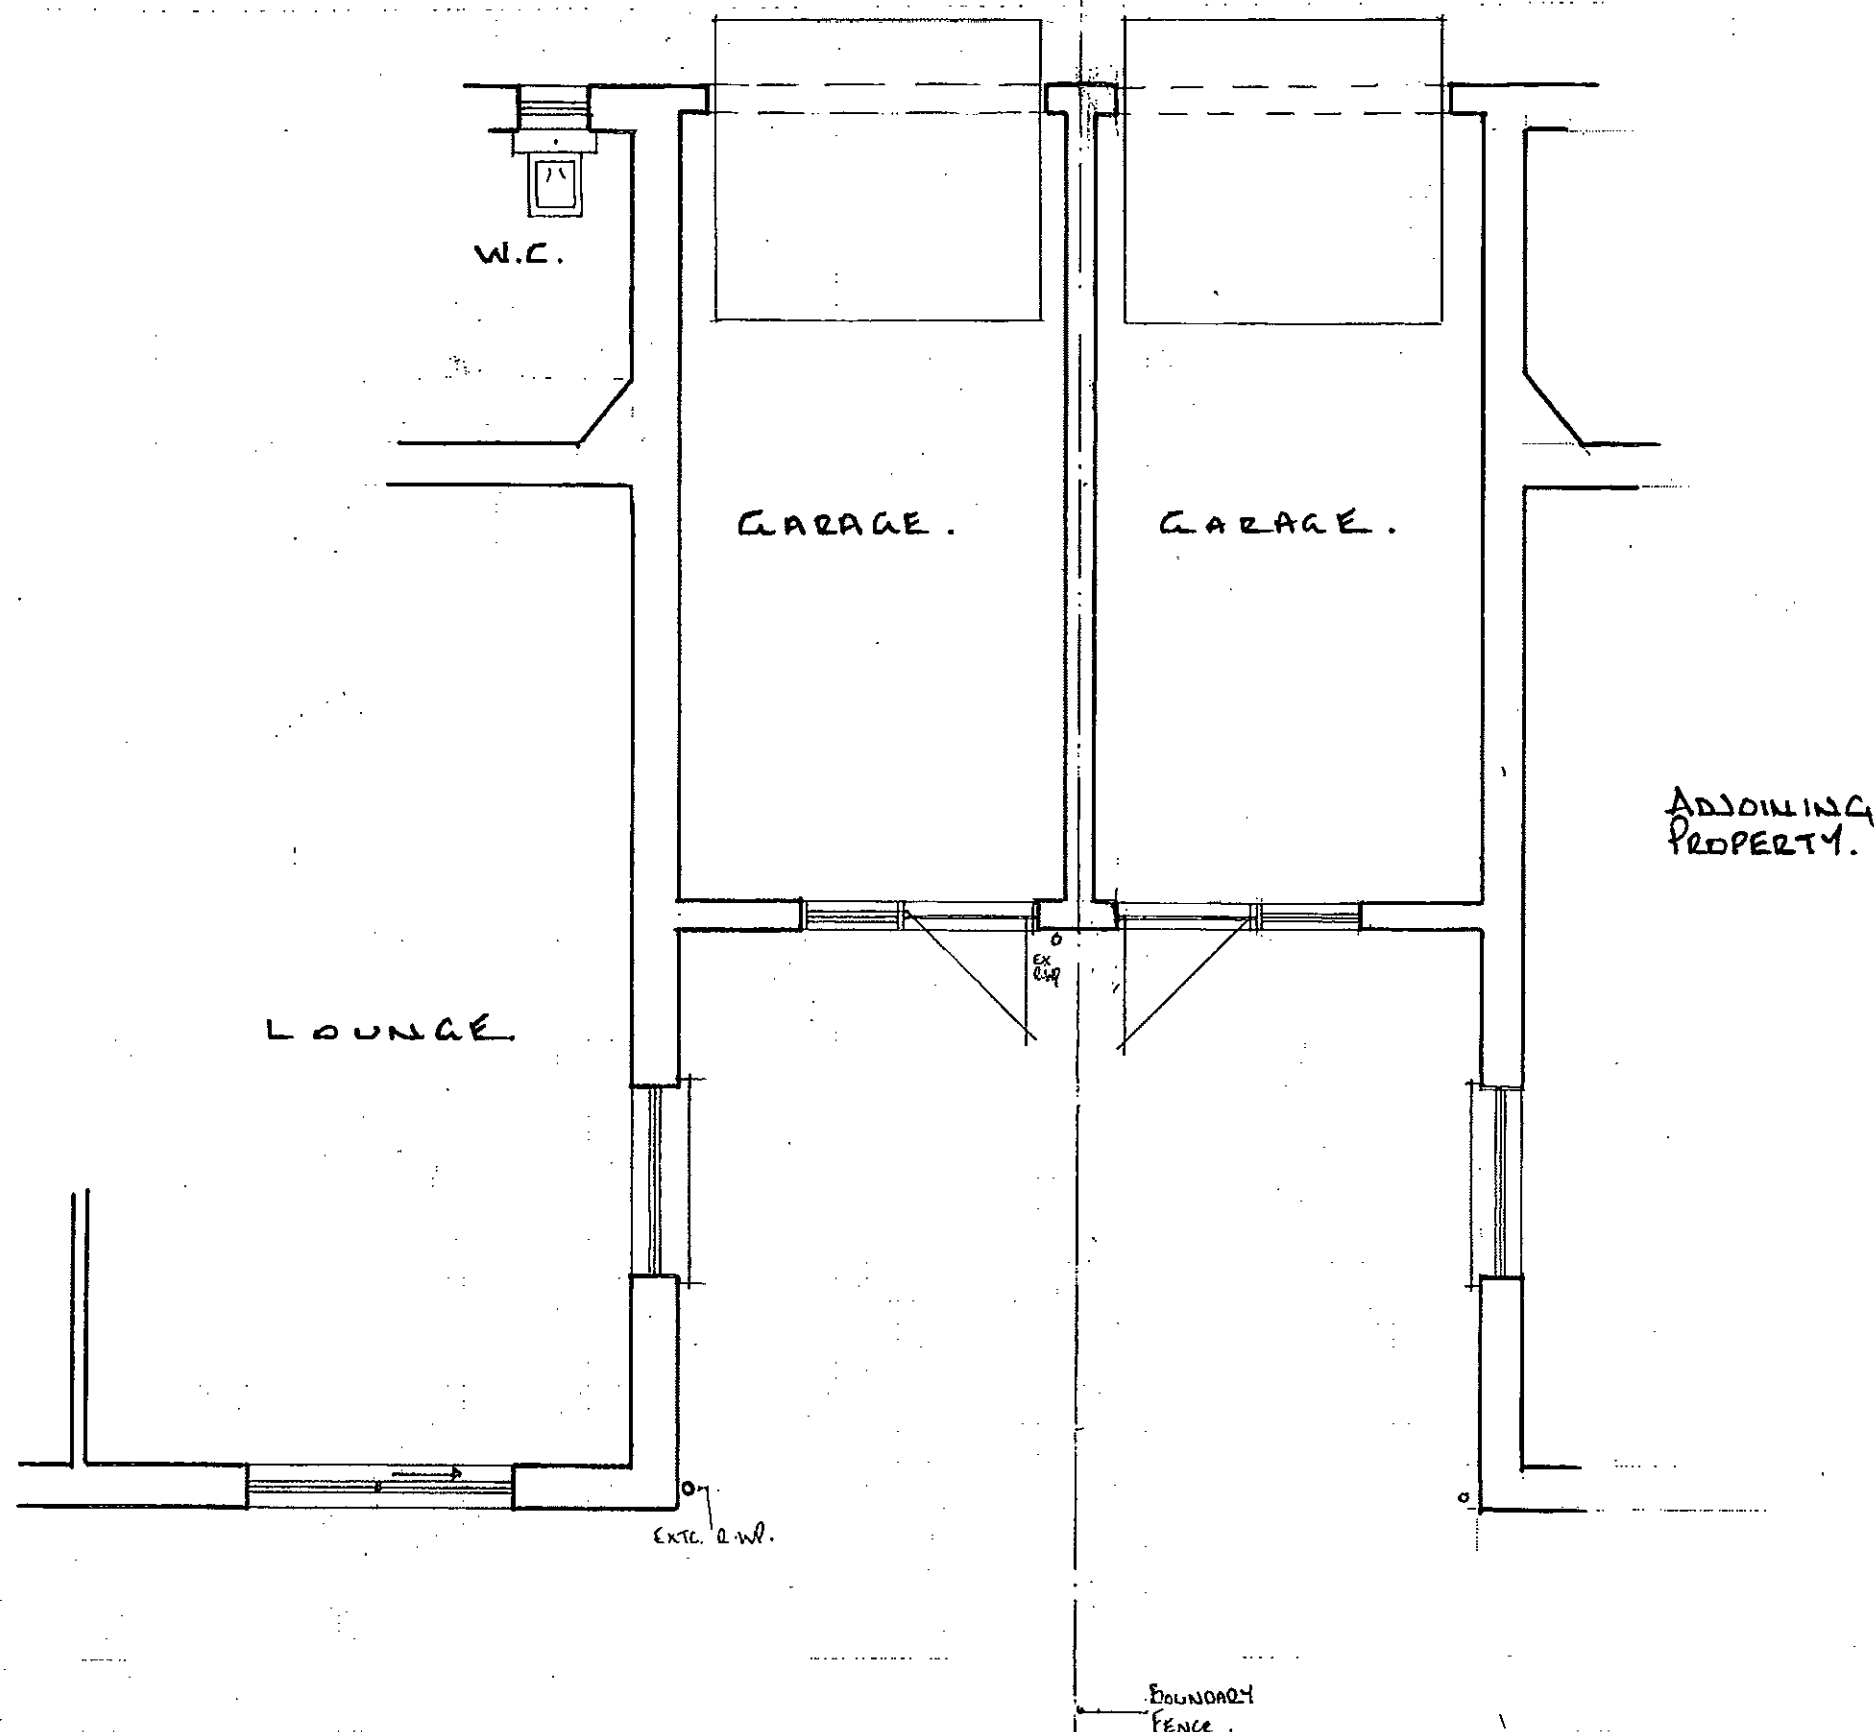

Extension & Alterations – 29 Bedenscroft, Aldwick Felds, Aldwick, Bognor Regis.  
PO21 3SD.

|                                |  |         |                        |
|--------------------------------|--|---------|------------------------|
| K.E. HILTON AND ASSOCIATES     |  |         |                        |
| Chartered Structural Engineers |  |         |                        |
| 2 ALBERT CHAMBERS              |  | Tel:    | 01243 865500           |
| SUDLEY ROAD                    |  | Fax:    | 01243 860489           |
| BOGNOR REGIS                   |  | Mobile: | 07968 333140           |
| WEST SUSSEX                    |  |         |                        |
| PO21 1EQ                       |  | E-Mail: | k_e_hilton@yahoo.co.uk |

|                   |          |         |                 |
|-------------------|----------|---------|-----------------|
| PART GROUND FLOOR |          |         |                 |
| PLAN. [AS EXT.]   |          |         |                 |
| Scale             | 1:50.    | @ A3    | Drawn By C.R.B. |
| Date              | SEP. 13. | Checked | K.E.H.          |
| Drawing Number    | 4990-2   |         |                 |