
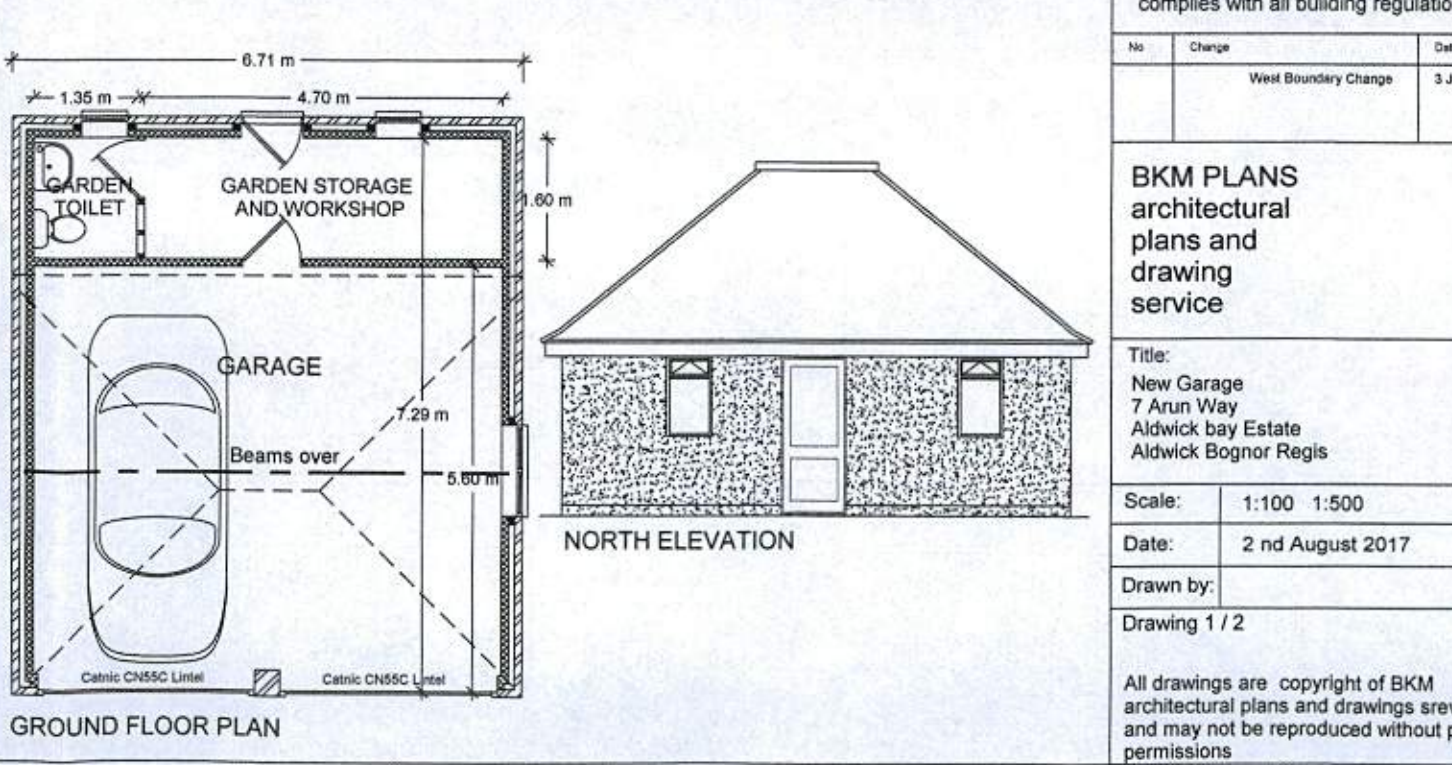
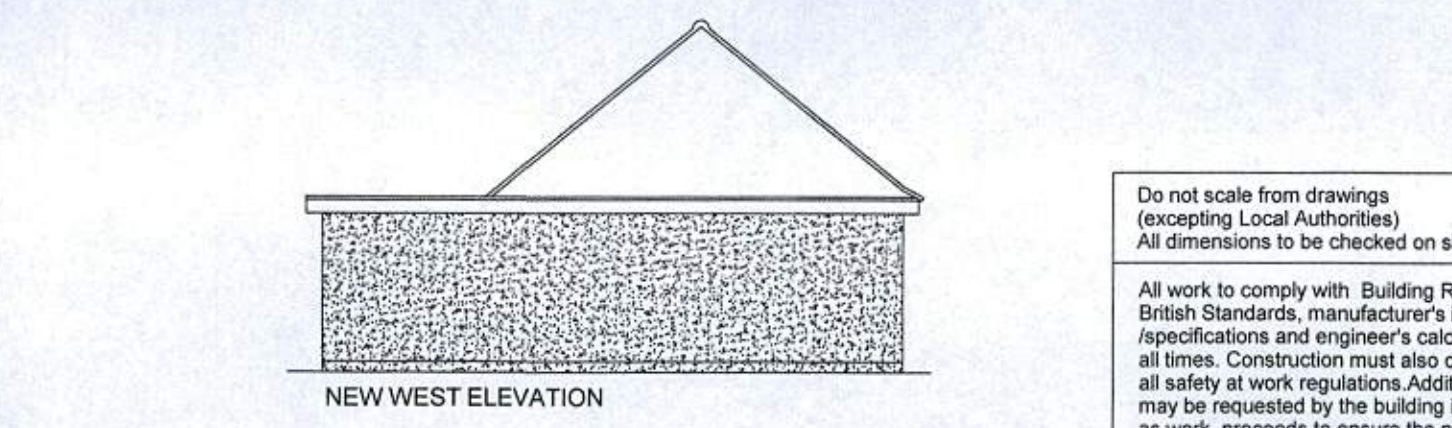
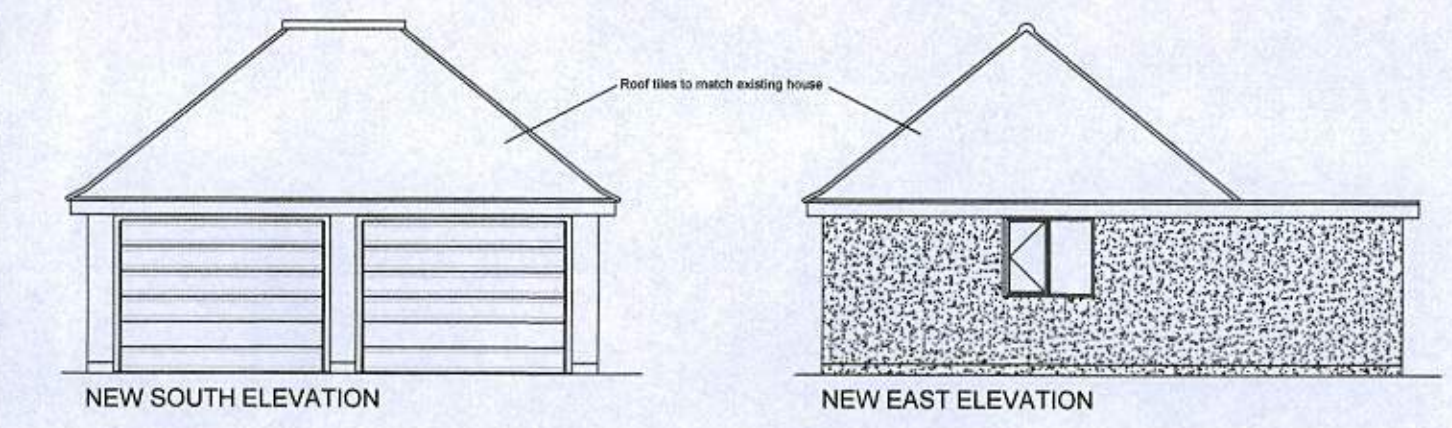
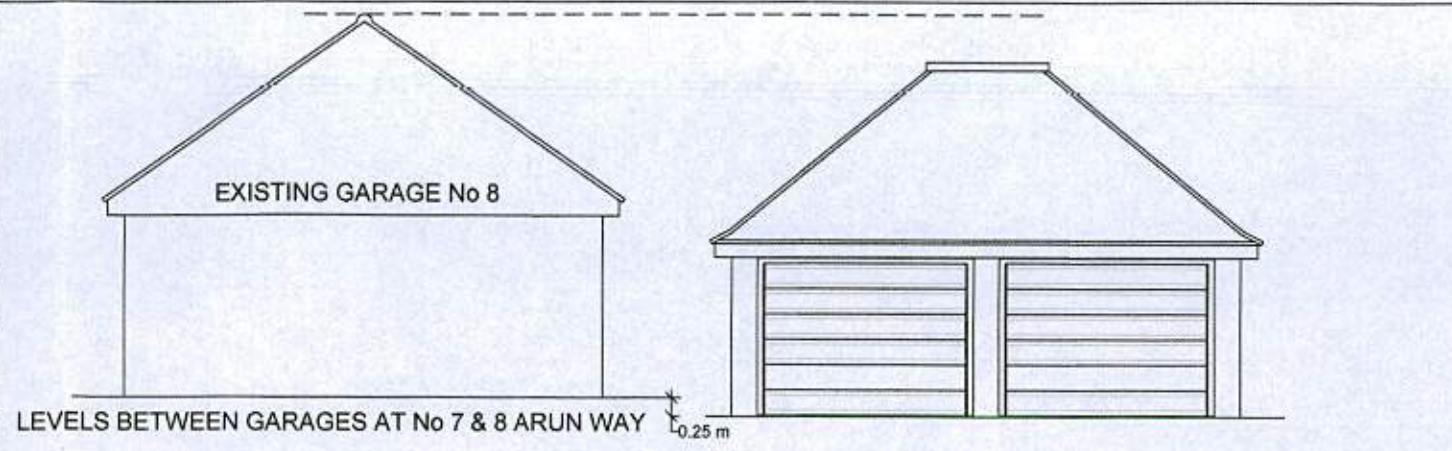


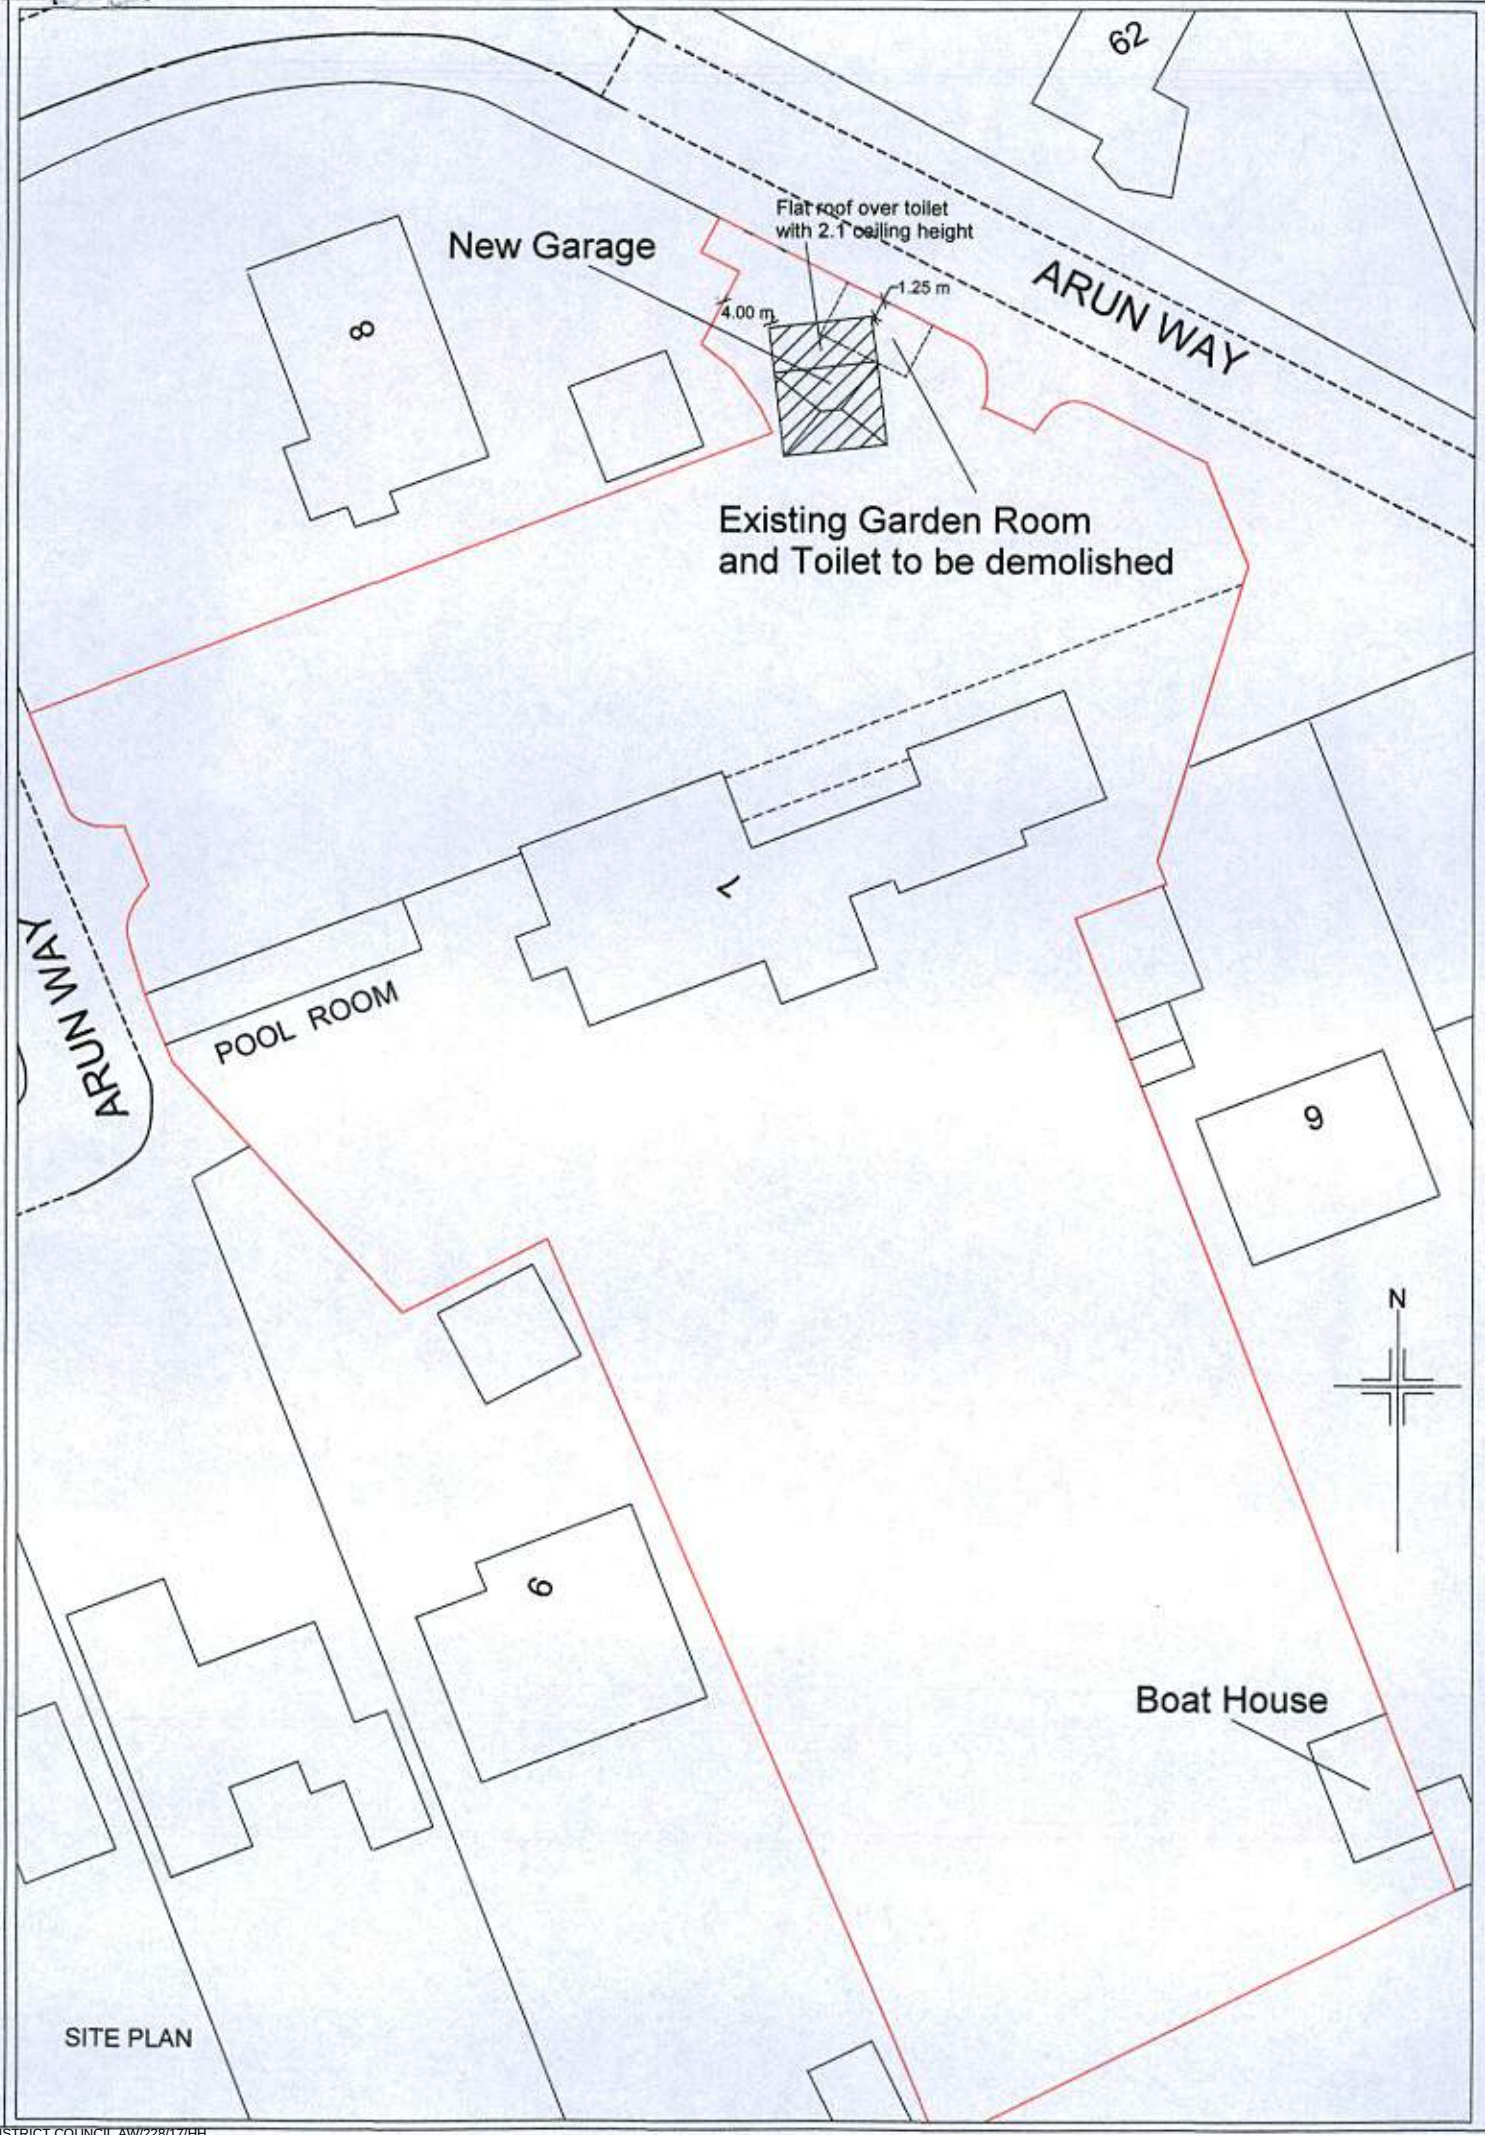

Do not scale from drawings (excepting Local Authorities) All dimensions to be checked on site			
All work to comply with Building Regulations, British Standards, manufacturer's instructions /specifications and engineer's calculations at all times. Construction must also comply with all safety at work regulations. Additional work may be requested by the building inspector as work proceeds to ensure the new building complies with all building regulations.			
No	Change	Date	Int
	West Boundary Change	3 June 2015	
BKM PLANS architectural plans and drawing service			
Title: New Garage 7 Arun Way Aldwick bay Estate Aldwick Bognor Regis			
Scale:	1:100 1:500		
Date:	2 nd August 2017		
Drawn by:			
Drawing 1 / 2			
All drawings are copyright of BKM architectural plans and drawings service and may not be reproduced without prior permissions			