
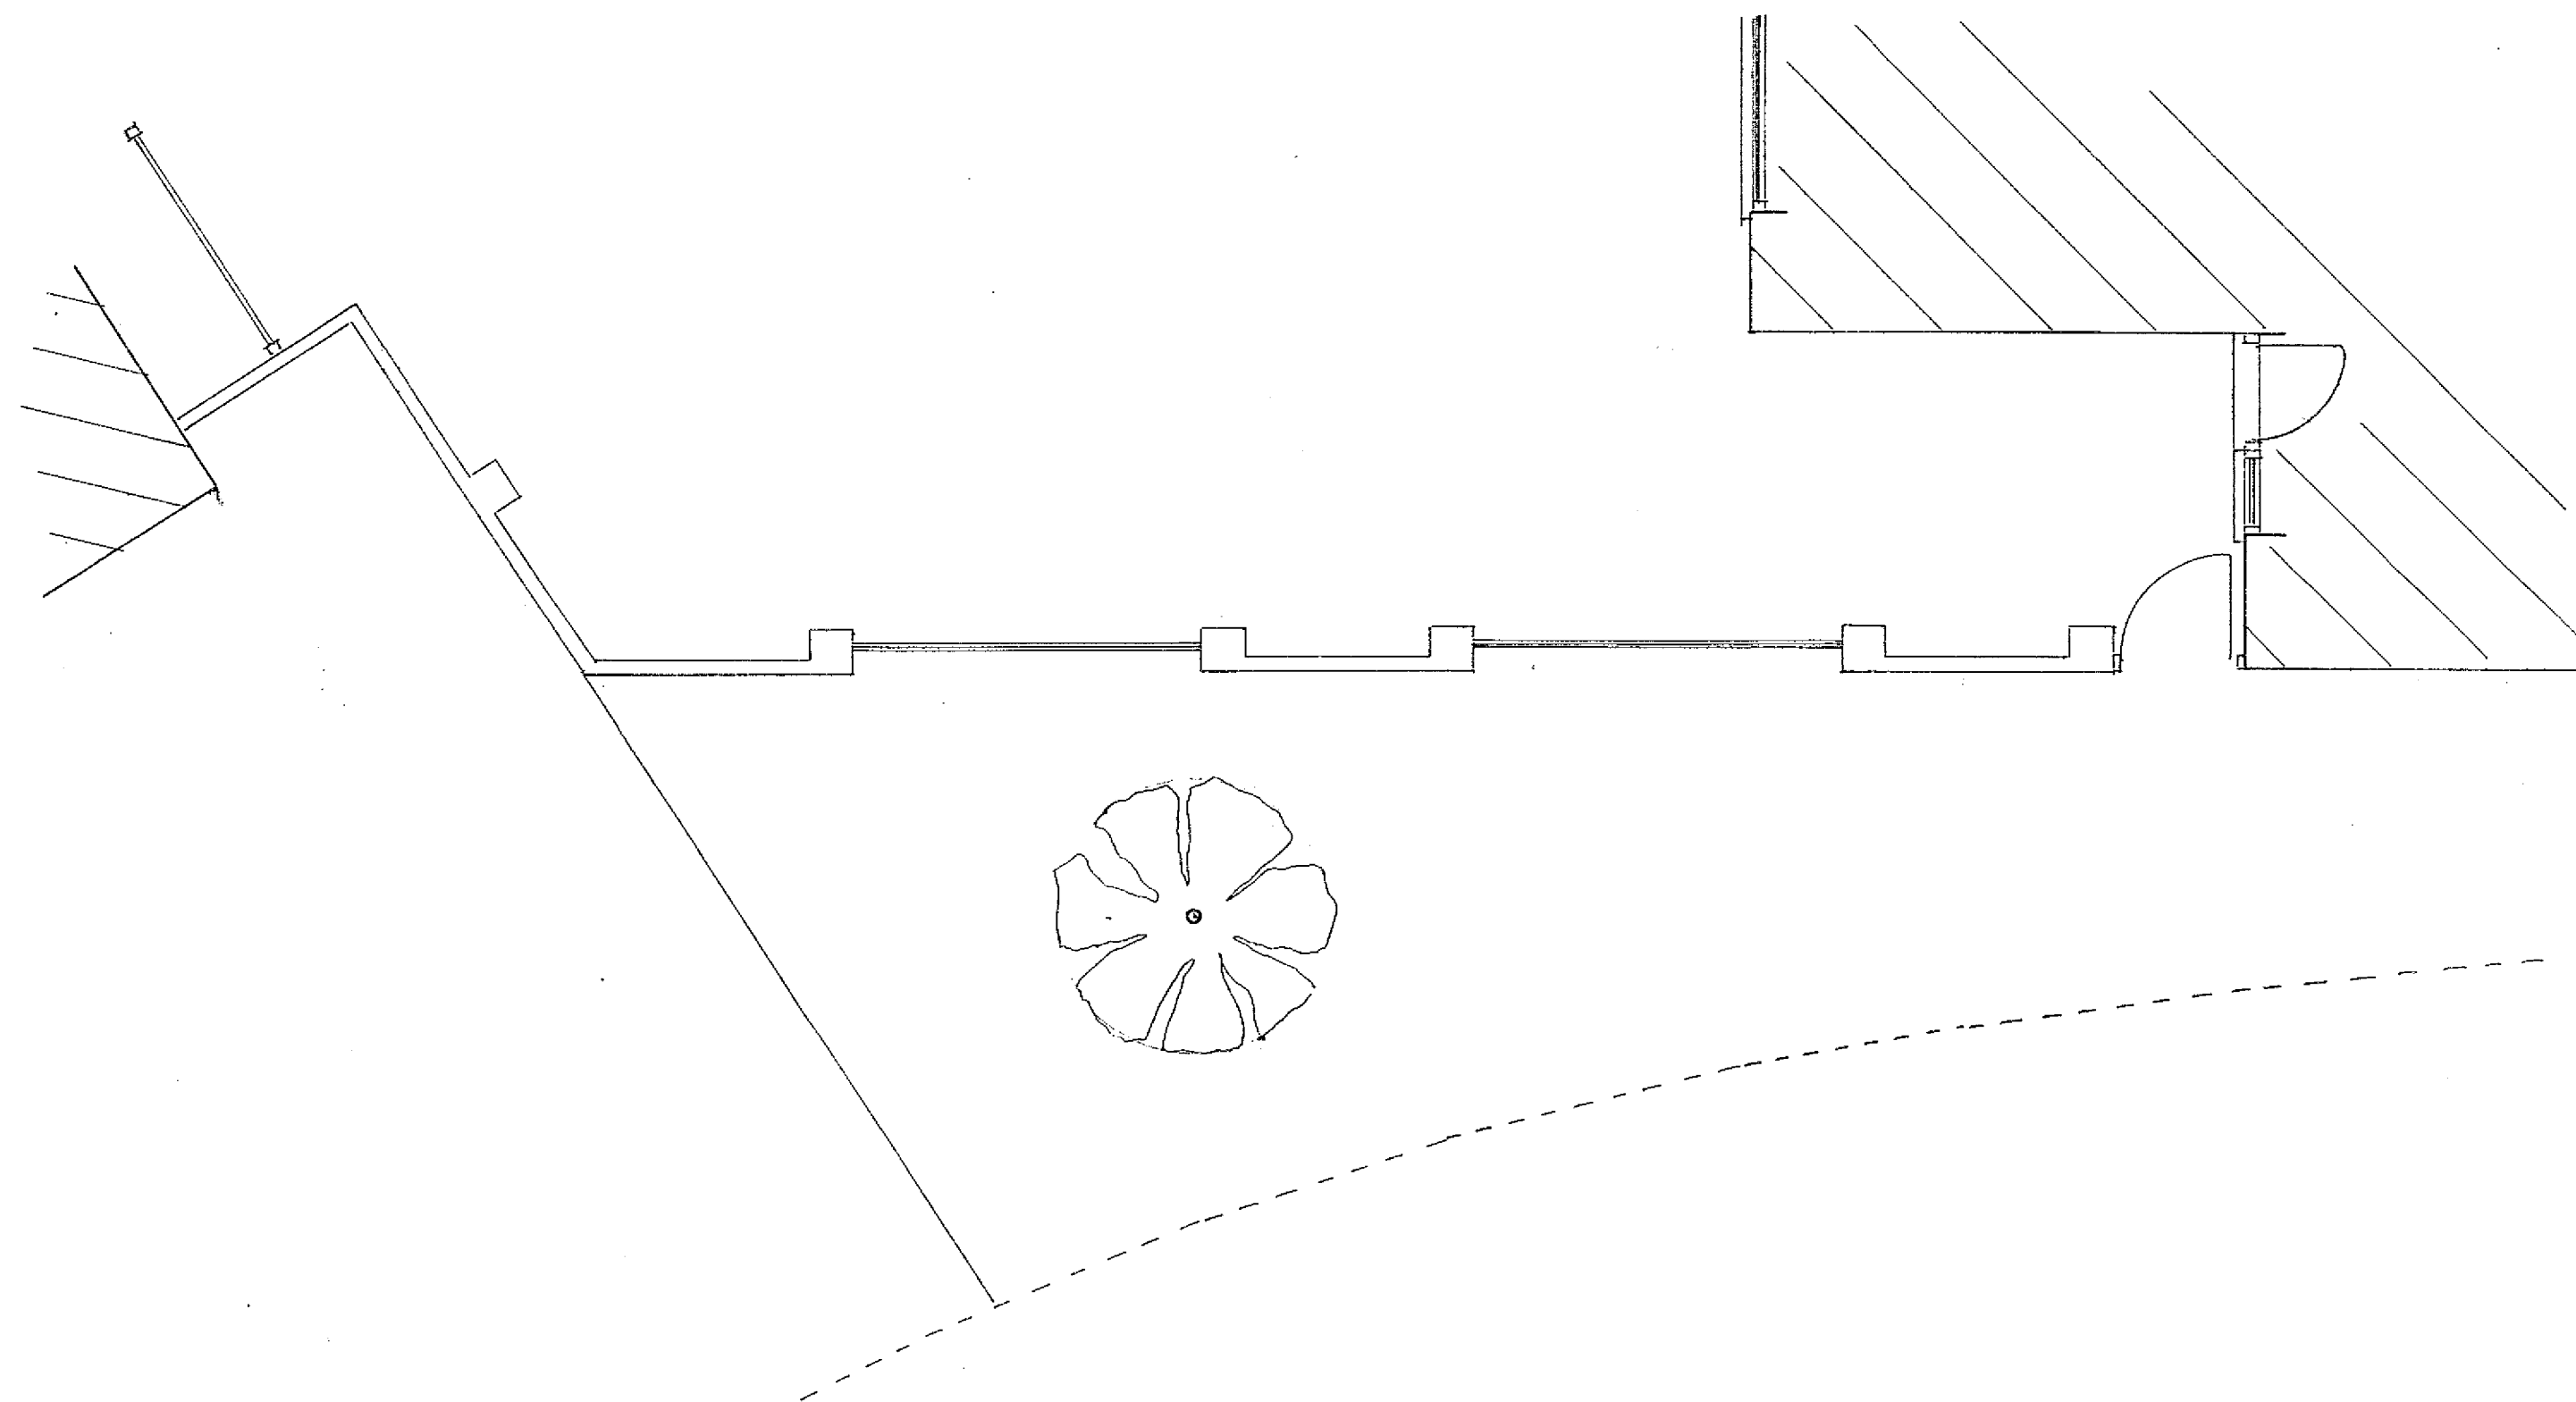


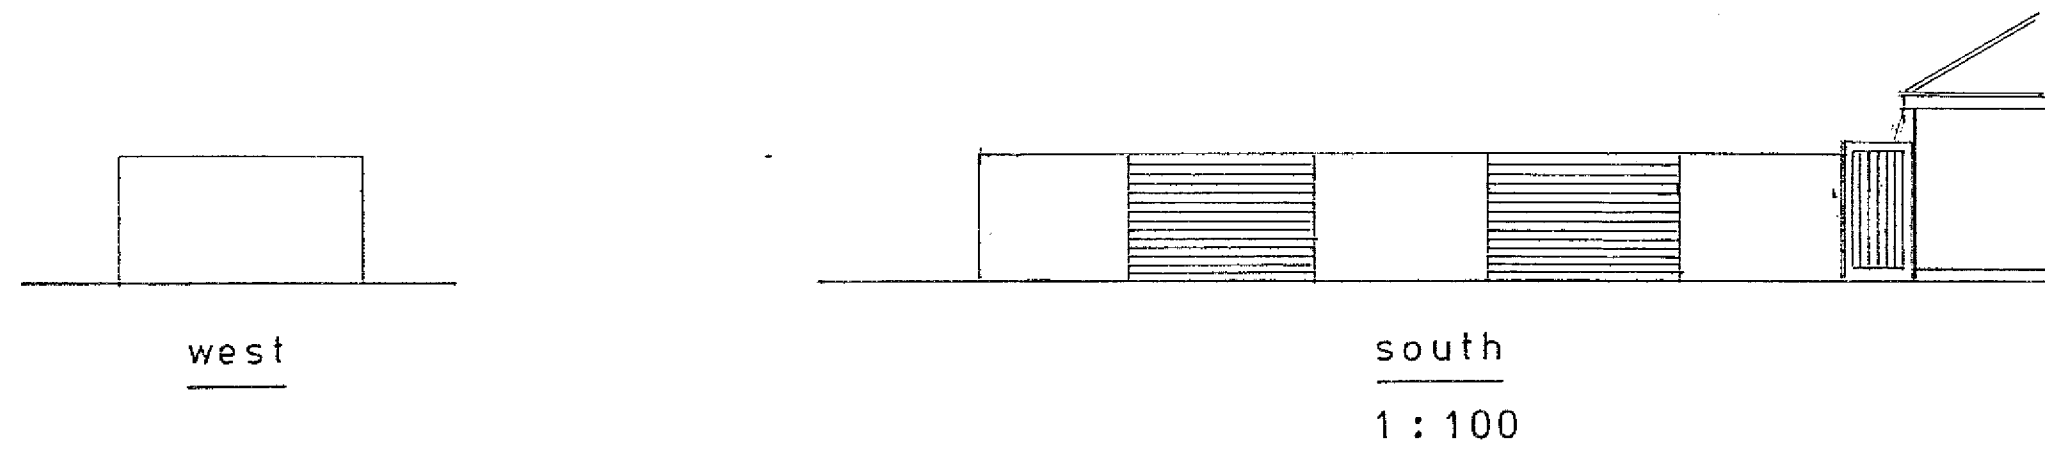

Existing

PROPOSED BOUNDARY WALL AT 44,ALDWICK FELDS,ALDWICK
FOR MR:& MRS:M. STRUDWICK.

sheet 2 of 2

Bryan Butcher
 Rainbow Cottage
 Nyetimber Lane
 Bognor Regis PO21 3JX

