
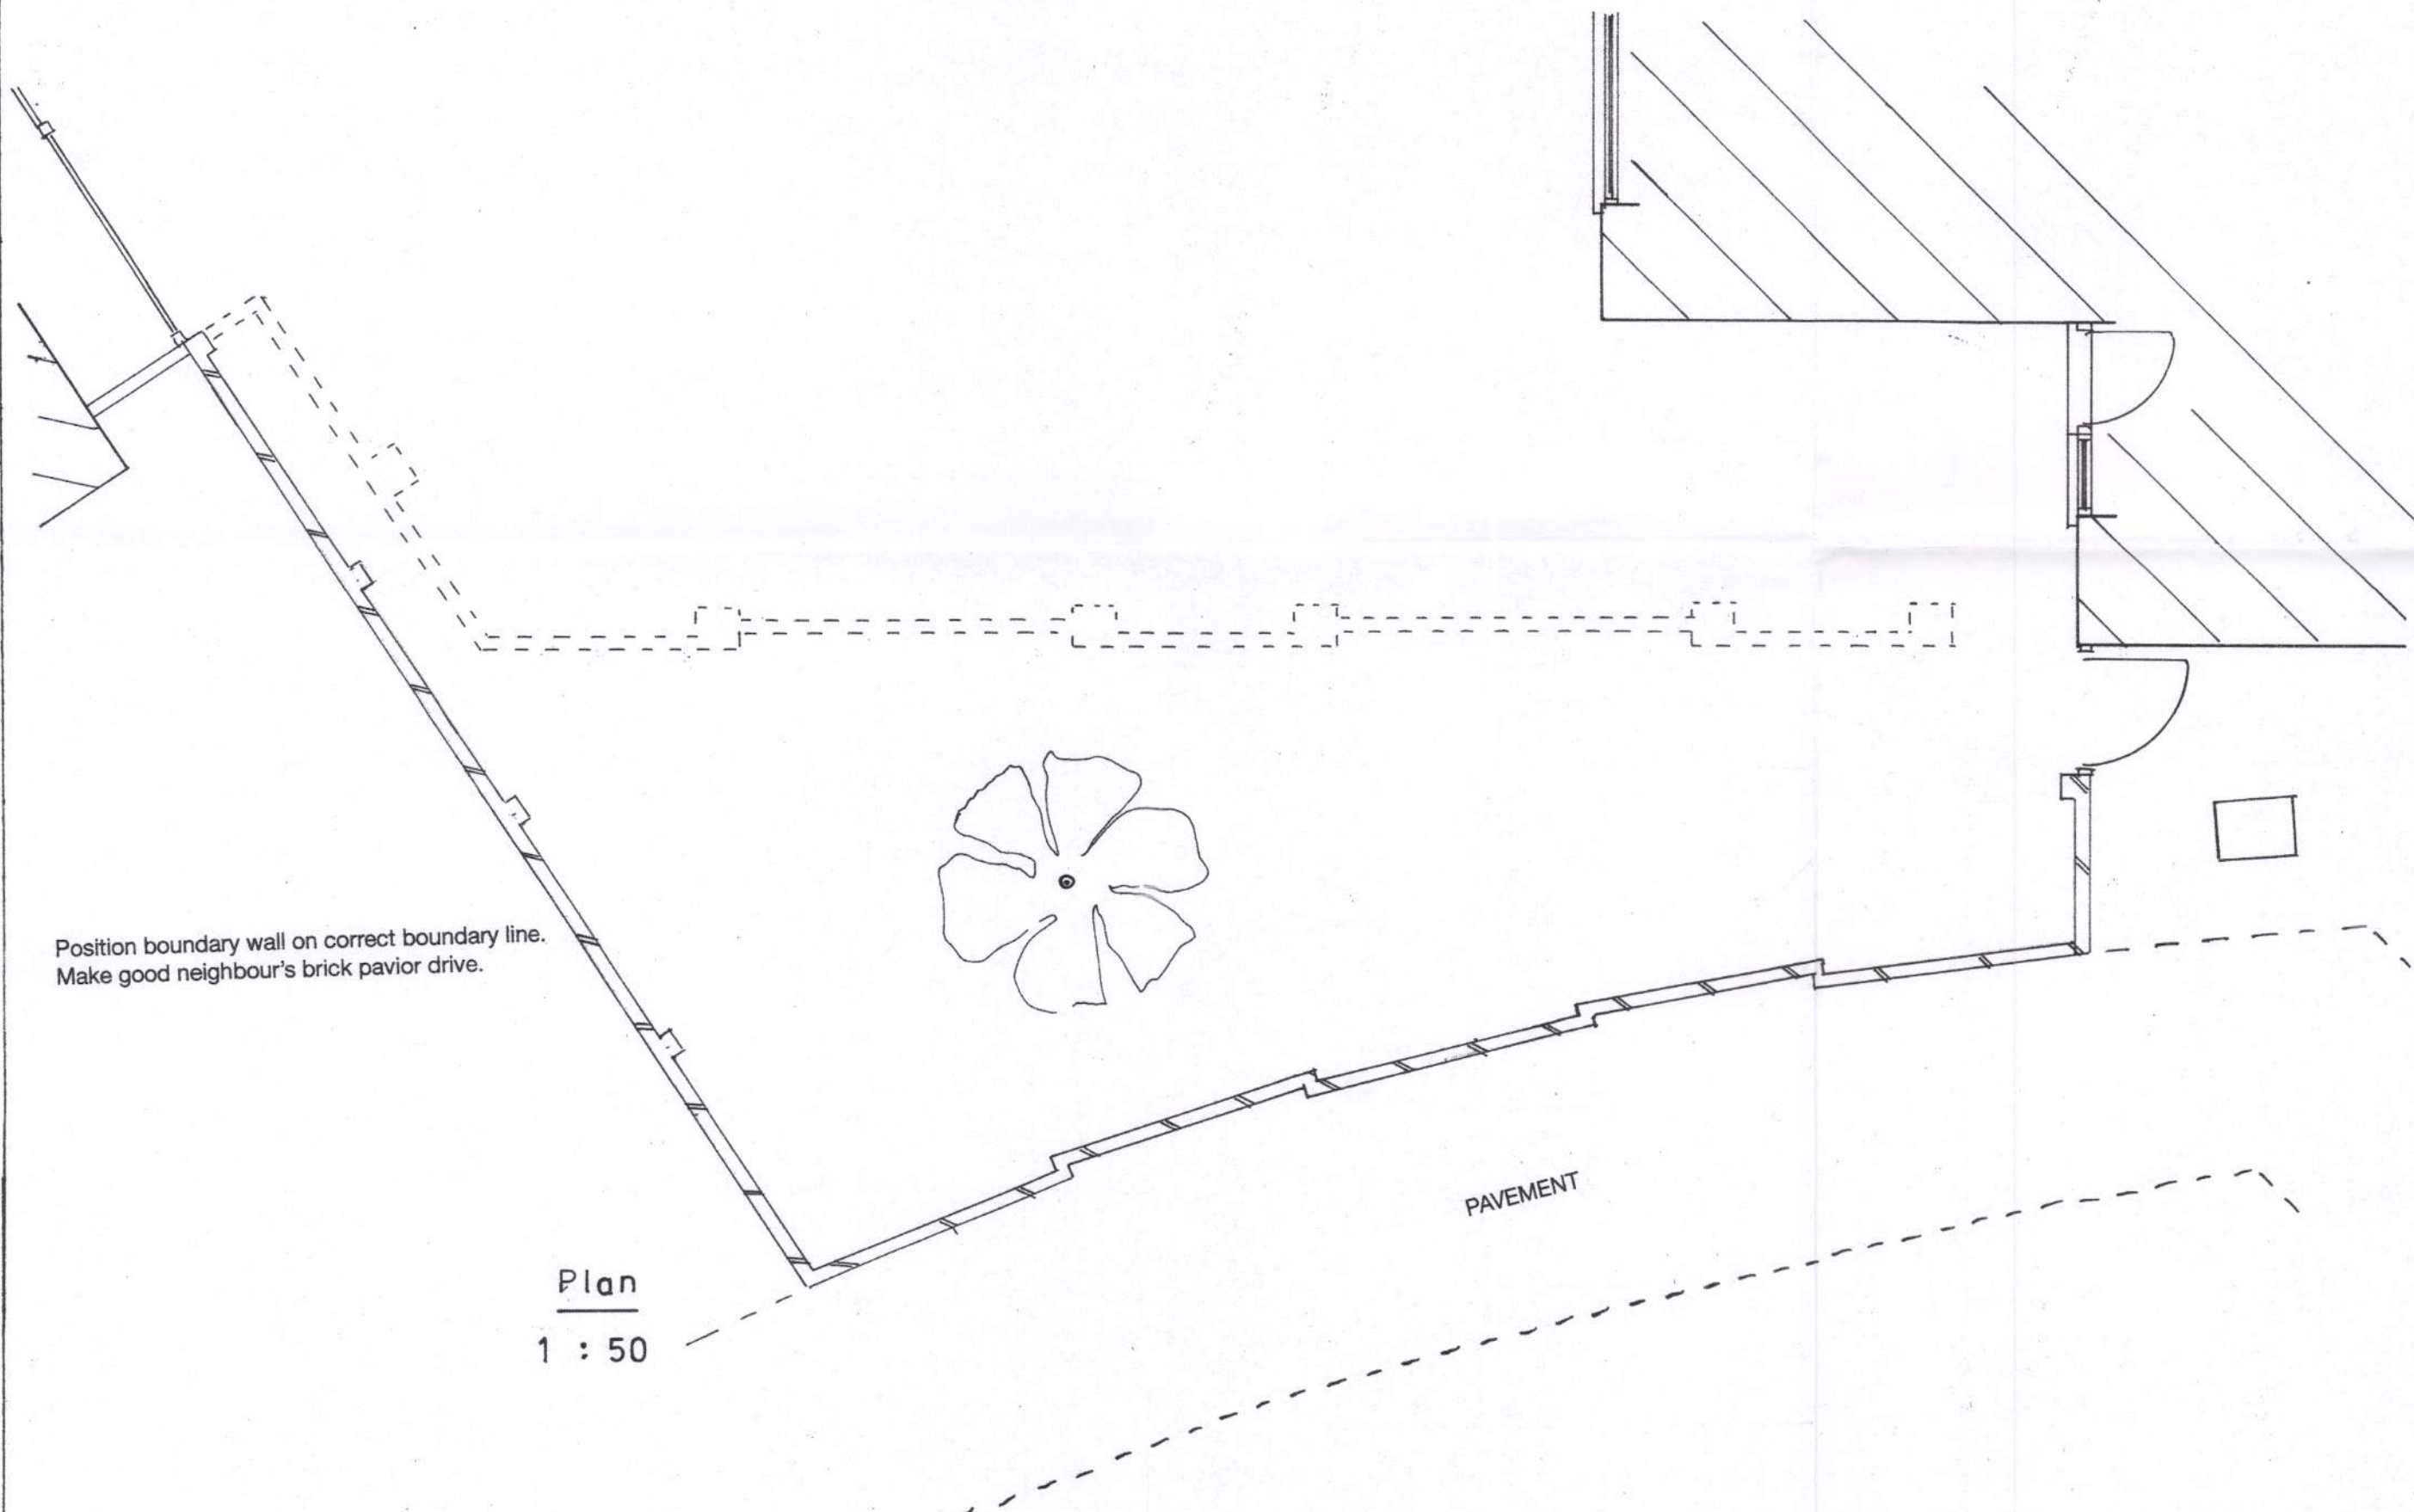
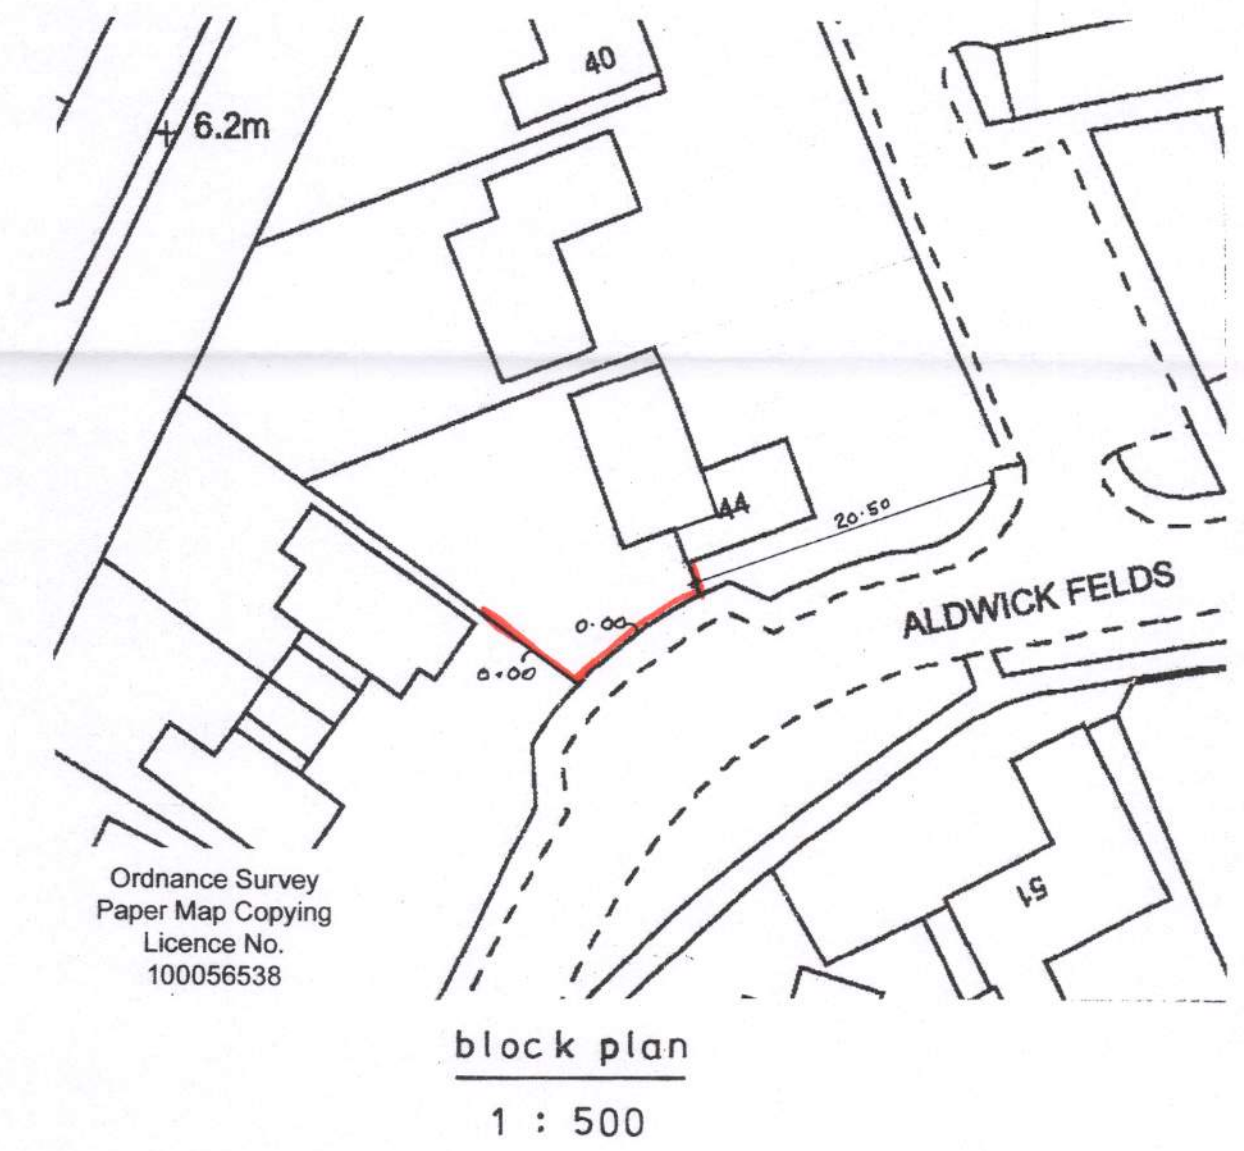


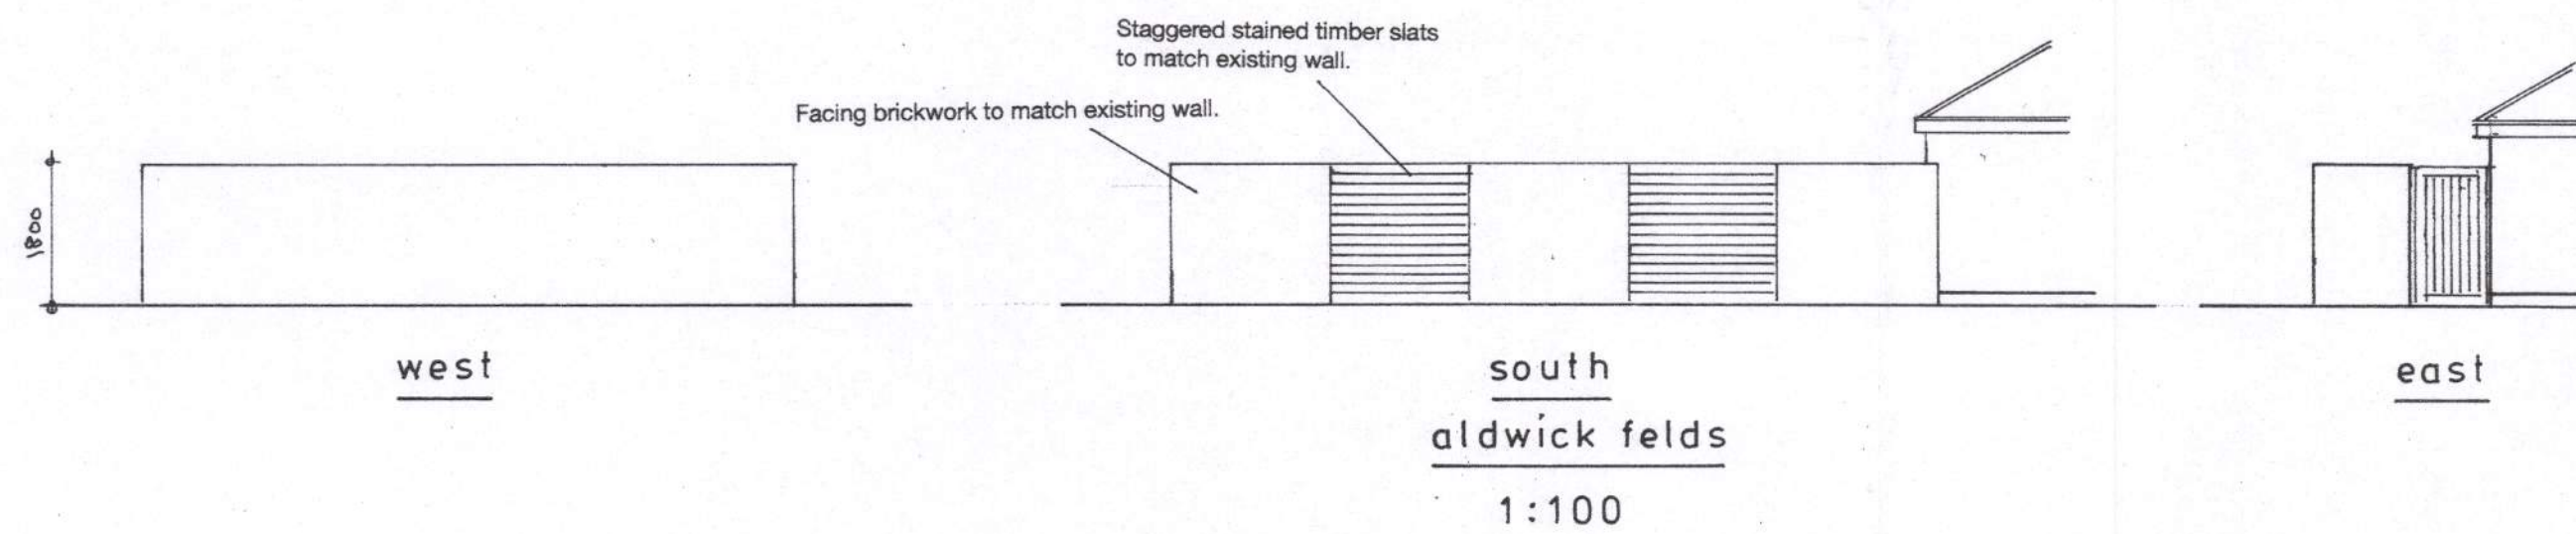

Proposed

PROPOSED BOUNDARY WALL AT 44 ALDWICK FELDS ALDWICK
FOR MR. & MRS. M. STRUDWICK.

sheet 1 of 2

Bryan Butcher
Rainbow Cottage
Nyetimber Lane
Bognor Regis PO21 3JX
01243 266871
07973 233442
bryan.butcher@btinternet.com
www.bryanbutcher.com