





Proposed Front Elevation at 1:200 scale

WEST

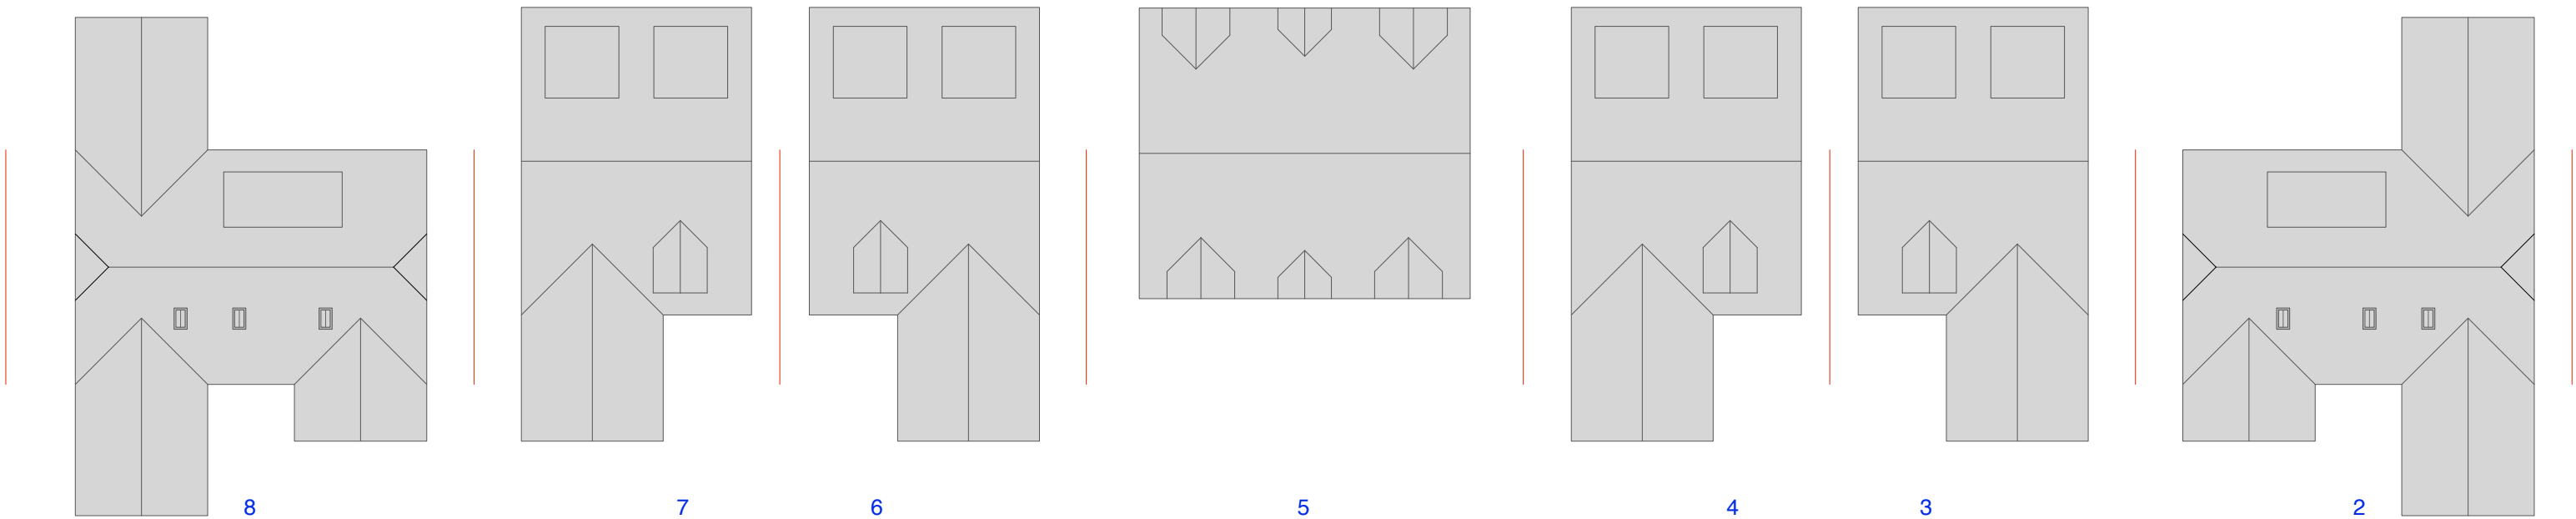

Proposed Roof Plans at 1:200 scale

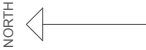

0 1.5m
1:200 scale bar

SCALE BAR FOR PLANNING
PURPOSES ONLY.

CLIENT	Counterpoint Properties Ltd		1. DRAWINGS ARE NOT TO BE USED FOR OR SCALED FROM, EXCEPT FOR PLANNING PURPOSES. 2. ROOM DIMENSIONS WHERE SHOWN ARE APPROXIMATE. 3. ALL DIMENSIONS TO BE CONTRACTOR-CHECKED ON SITE BEFORE USE. 4. PROPOSED DRAWINGS ARE SUBJECT TO LOCAL AUTHORITY PLANNING / LBC & BUILDING REGULATIONS APPROVAL. 5. ALL DIMENSIONS MUST BE CHECKED AND CONFIRMED BY CONTRACTOR PRIOR TO ANY CONSTRUCTION WORKS TAKING PLACE. 6. THESE ARE NOT SURVEY DRAWINGS. SCALE BAR FOR PLANING PURPOSES ONLY. 7. DRAWINGS REMAIN COPYRIGHT OF CORINTHIAN ARCHITECTURAL DESIGN AND CANNOT BE REPRODUCED OR USED BY ANOTHER PARTY WITHOUT PRIOR WRITTEN CONSENT.
SITE	Carlton Avenue, Rose Green, West Sussex		
PROJECT	Proposed Residential Development		
DRAWING	005 Street Scene & Roof Plans		
DATE	18 06 21		
AUTHOR	AH	REVISION	CORINTHIAN ARCHITECTURAL DESIGN Main Road, Fishbourne, Chichester, West Sussex. PO18 8BD 01243 576 078 > contact@corinthianad.co.uk > www.corinthianad.co.uk
STATUS	PL		
SCALE	1: 200 @ A3		