

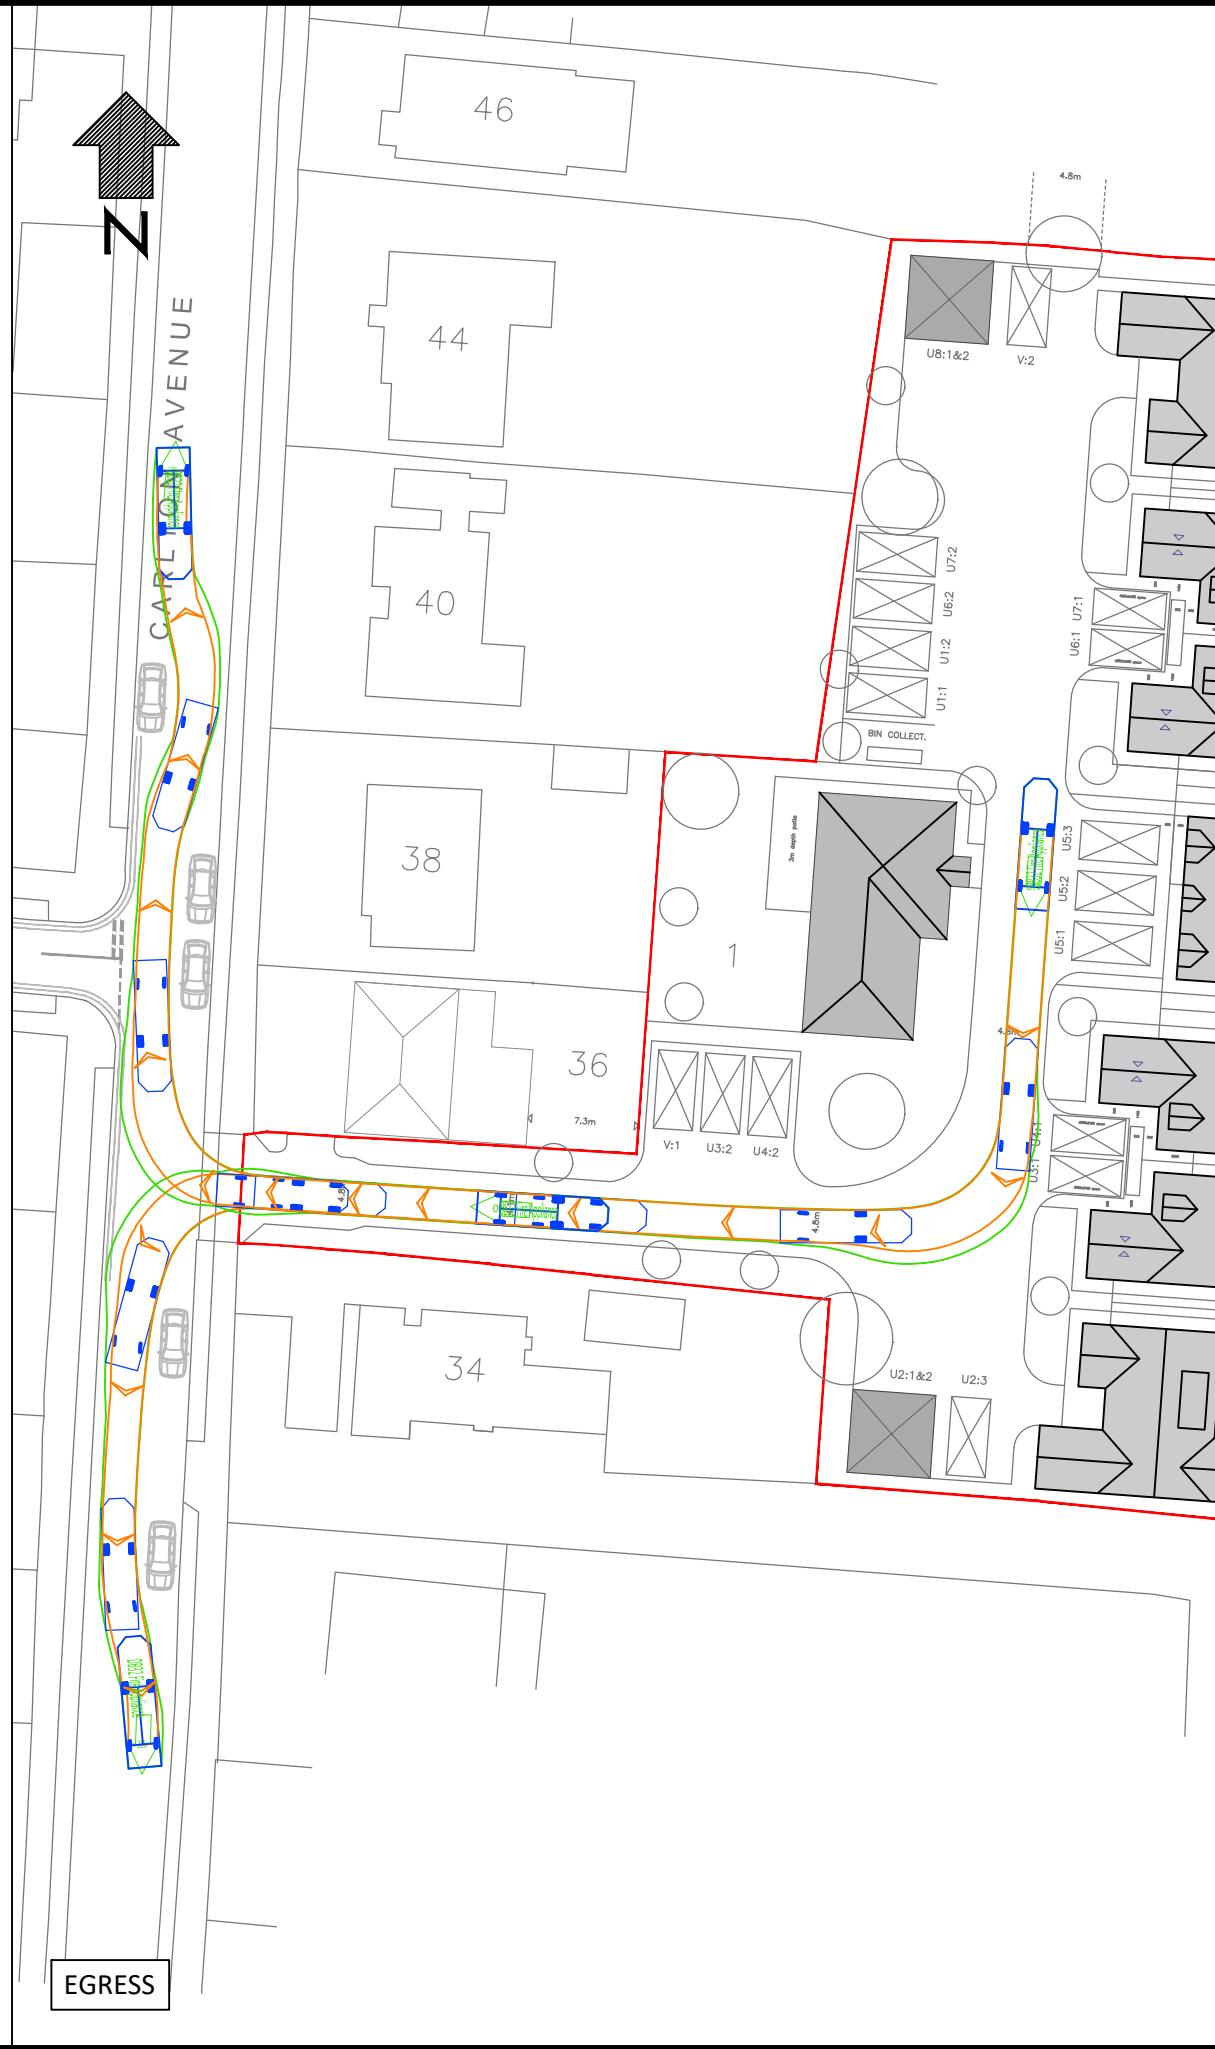


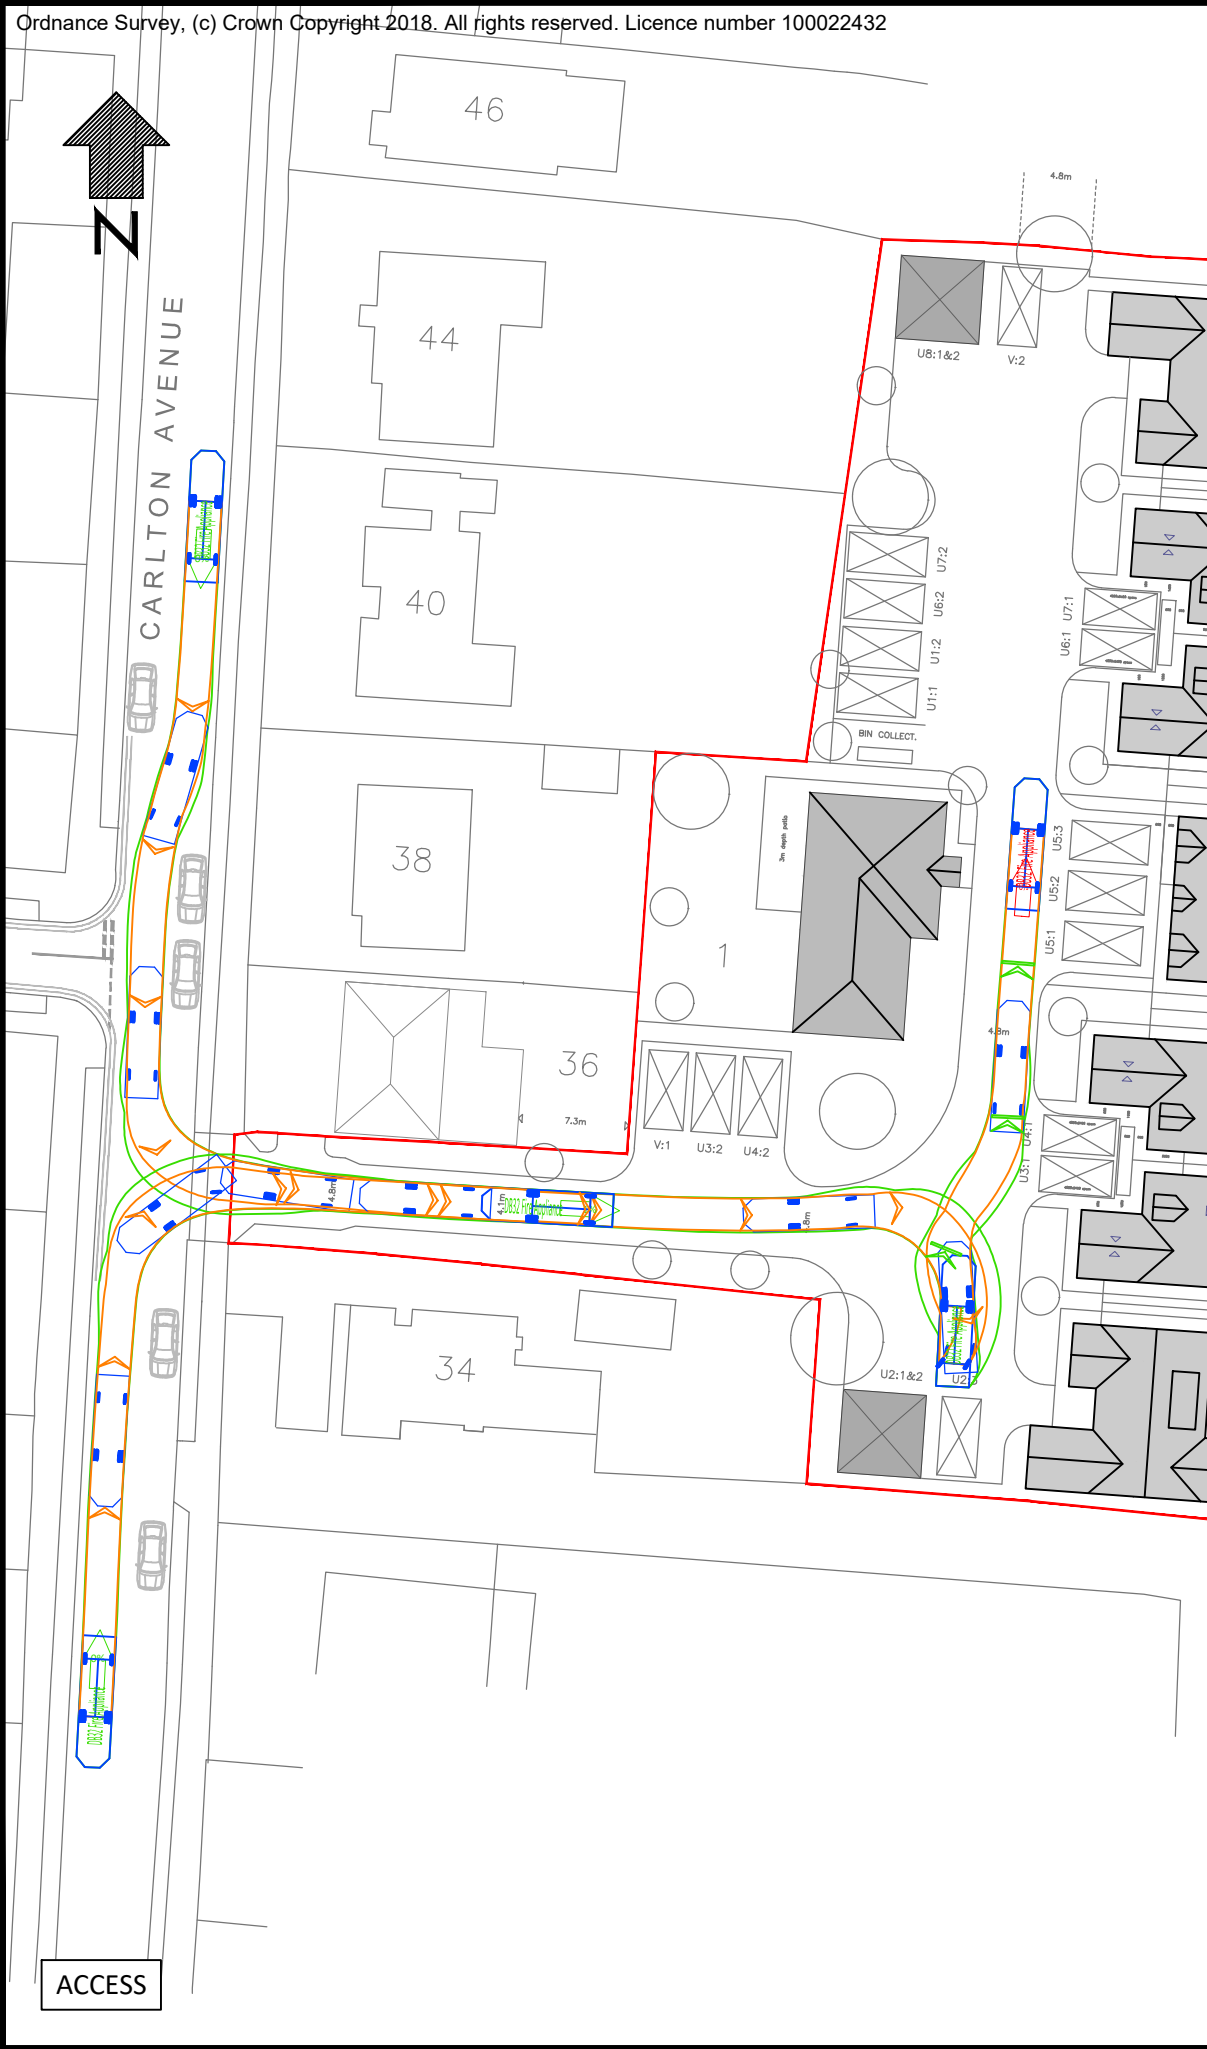

VEHICLE DETAILS:

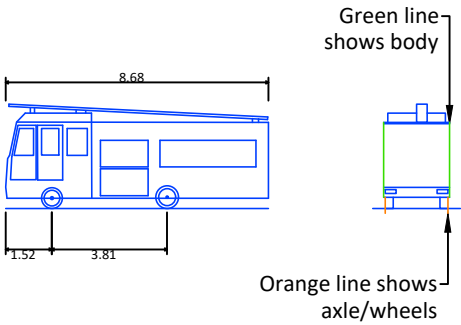

DB32 FIRE APPLIANCE

Overall Length	8.680m
Overall Width	2.180m
Overall Body Height	3.452m
Min Body Ground Clearance	0.337m
Track Width	2.121m
Lock to Lock Time	6.00s
Kerb to Kerb Turning Radius	7.910m

Design speed 5kph for all Forward movements
Design speed 2.5kph for all Reverse movements

LAYOUT HAS BEEN PROVIDED BY
COUNTERPOINT PROPERTIES LTD
FILENAME. 001 SITE LAYOUT PLAN - 130121.

Rev	Date	Description	Drm	Chk	App
A	29/01/21	LAYOUT & TRACKING UPDATED	AS	AC	AC
-	20/07/18	ORIGINAL ISSUE	AS	AB	AB

This drawing has been specifically prepared to meet the requirements of the named client and may contain design and innovative features which differ from conventional design standards.

CAD PRECISION LTD

Web: www.cad-precision.com
Email: info@cad-precision.com
Tel: 01273 661753

Client

COUNTERPOINT PROPERTIES LTD

Project

36-44 CARLTON AVENUE,
BOGNOR REGIS

Drawing Title

SWEPT PATH ANALYSIS USING A
DB32 FIRE APPLIANCE

Drawing Status

FOR INFORMATION

Drawn AS	Designed AS	Date JUL 2018	Scale 1:500	Size A3
Drawing No. 1645-002				Rev A