
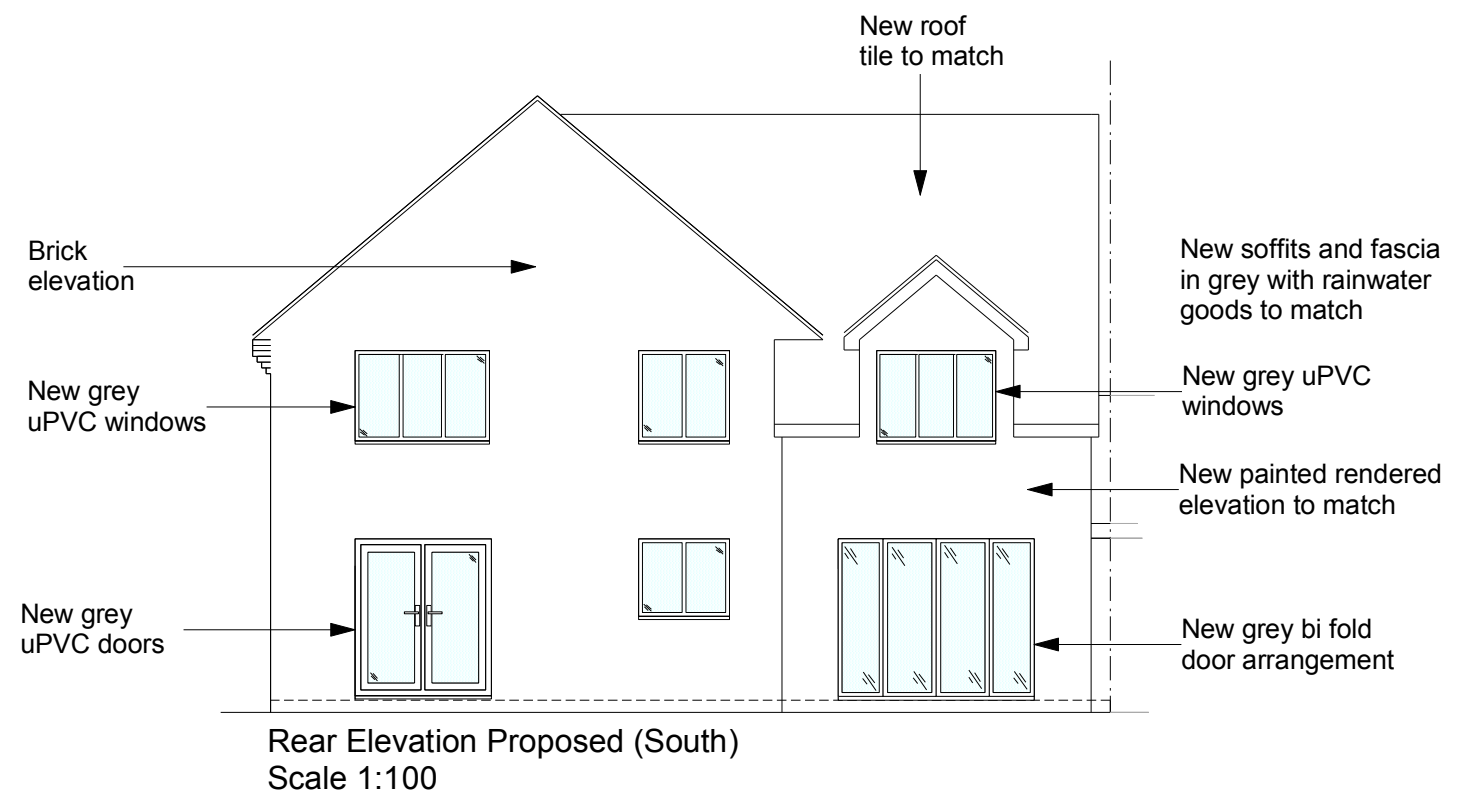
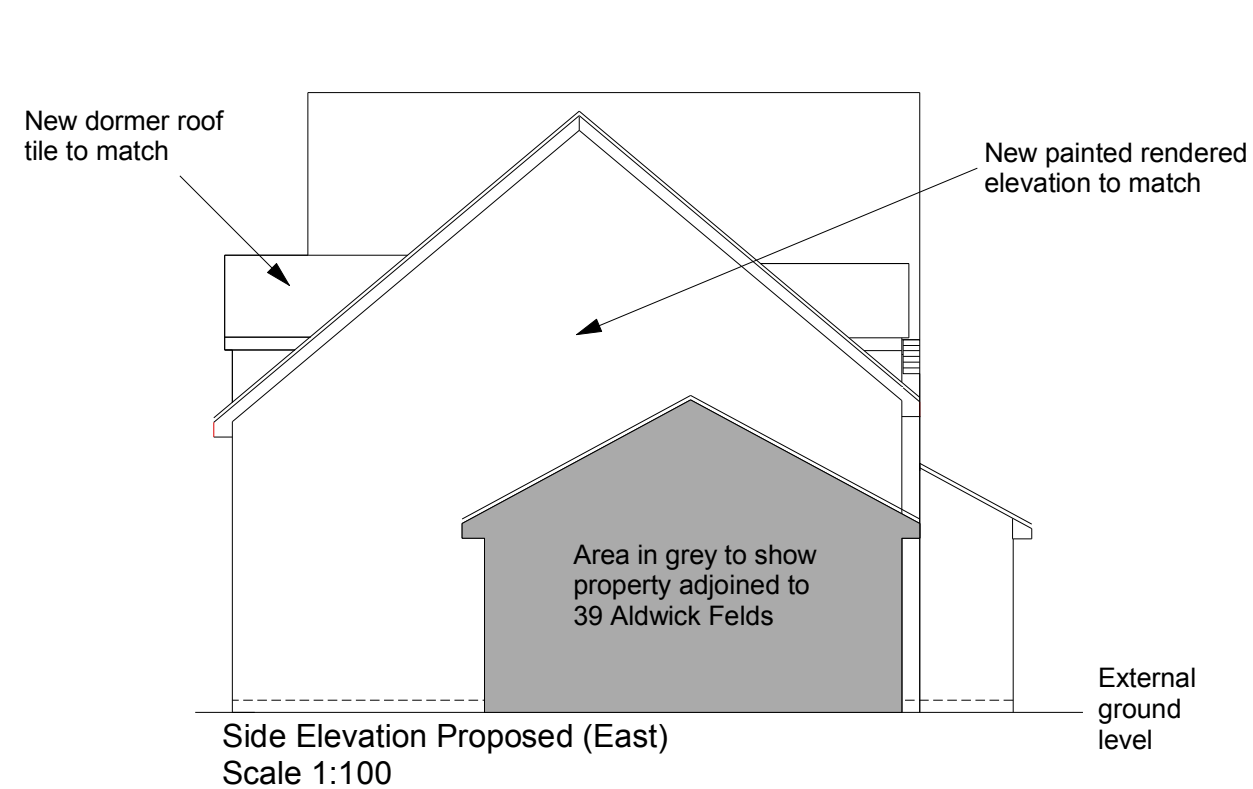
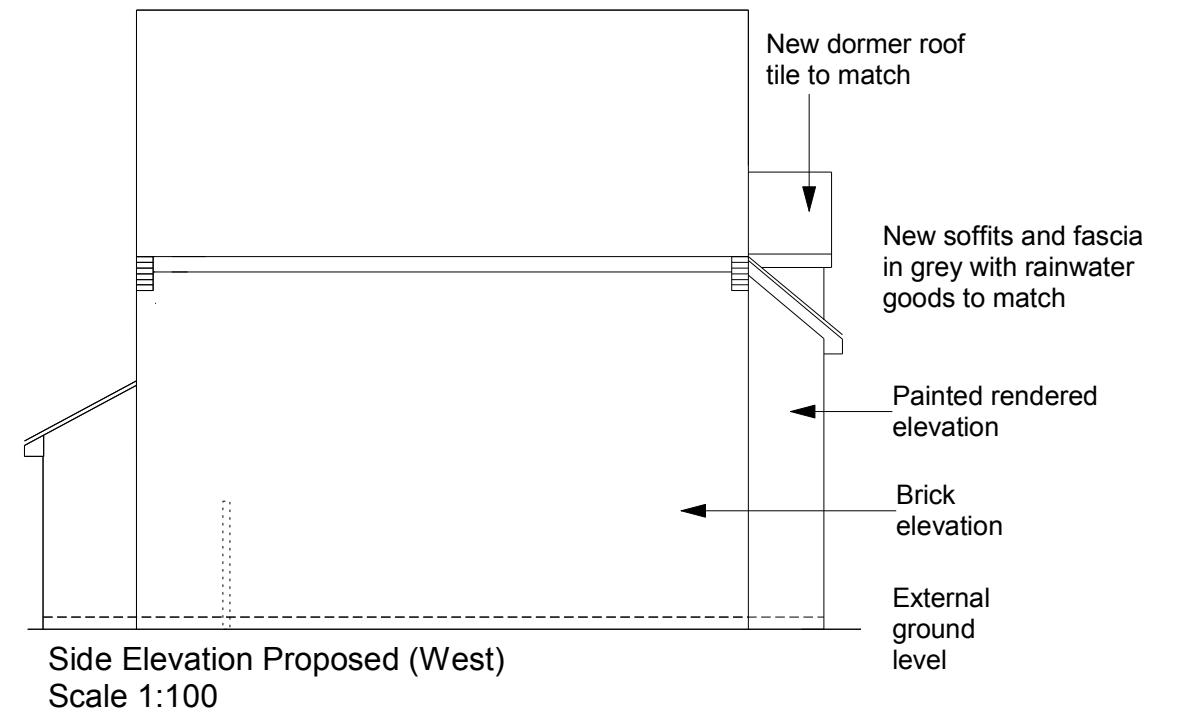


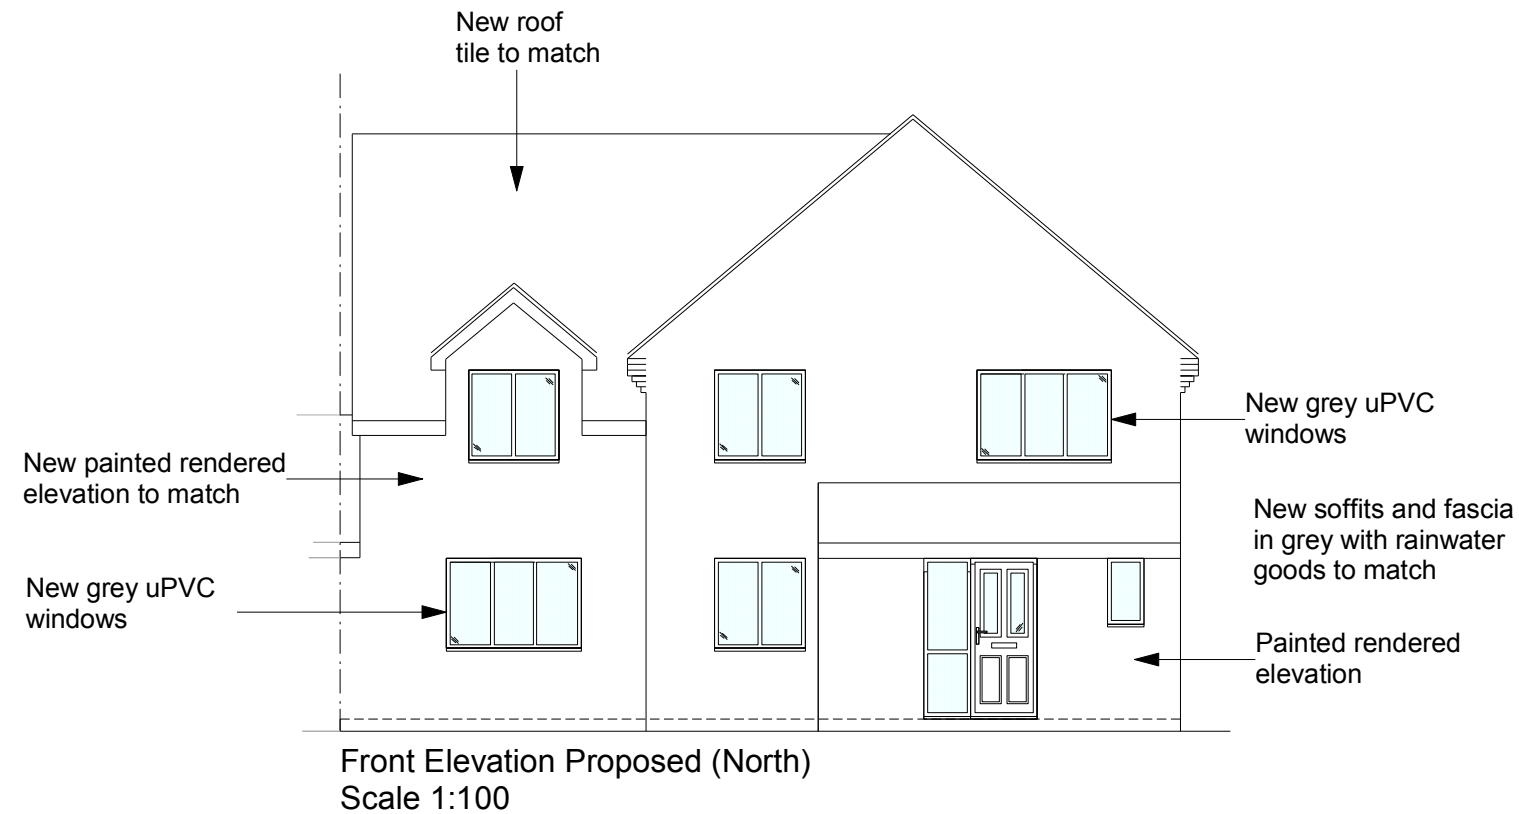

Notes:
-All existing brown uPVC windows are to be replaced with new.
-All existing soffits, fascia and rainwater goods to be replaced with new.

All dims and details to be checked on site prior to any commencement of work. This plan is not a full specification or schedule of work and has been produced solely for the purpose of obtaining the necessary local authority consents/approvals For Party Wall etc. Act 1996 see Government booklet or website.	Status:		Client: Mr & Mrs Scott 41 Aldwick Fields Aldwick Bognor Regis West Sussex PO21 3SU	Revision: A	Project: Extension
	Preliminary	☐ Tender ☐		Scale: 1:100@A3	Content: Proposed elevations
	Planning	☒ Construction ☐		Date: Jan 20	
	Building Regulations	☐ As Built ☐		Dwg No: NS003	