
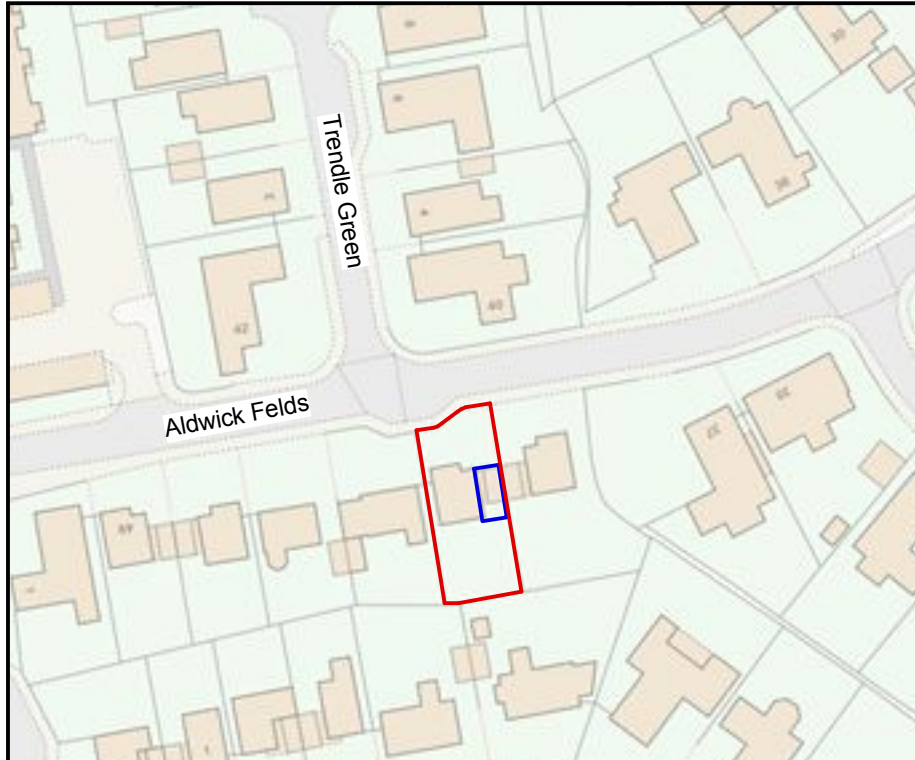


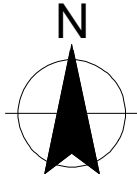

Reproduced from or based upon 2009 Ordnance Survey 1:1250 or 1:2500 mapping with permission of the Controller of HMSO © Crown Copyright reserved. Unauthorised reproduction infringes Crown copyright and may lead to prosecution or civil proceedings

Location (Site) Plan (Extract from Ordnance Survey)

Scale 1:1250

Outlined in red shows the boundary of 41 Aldwick Felds.

Outlined in Blue shows position of extension.

All dims and details to be checked on site prior to any commencement of work. This plan is not a full specification or schedule of work and has been produced solely for the purpose of obtaining the necessary local authority consents/approvals For Party Wall etc. Act 1996 see Government booklet or website.	Status:		Client: Mr & Mrs Scott 41 Aldwick Felds Aldwick Bognor Regis West Sussex PO21 3SU	Revision: A	Project: Extension
	Preliminary	☐ Tender		Scale: 1:1250 @ A4	Content: Site Location Plan
	Planning	☒ Construction		Date: Jan 20	
	Building Regulations	☐ As Built		Dwg No: NS1sp	