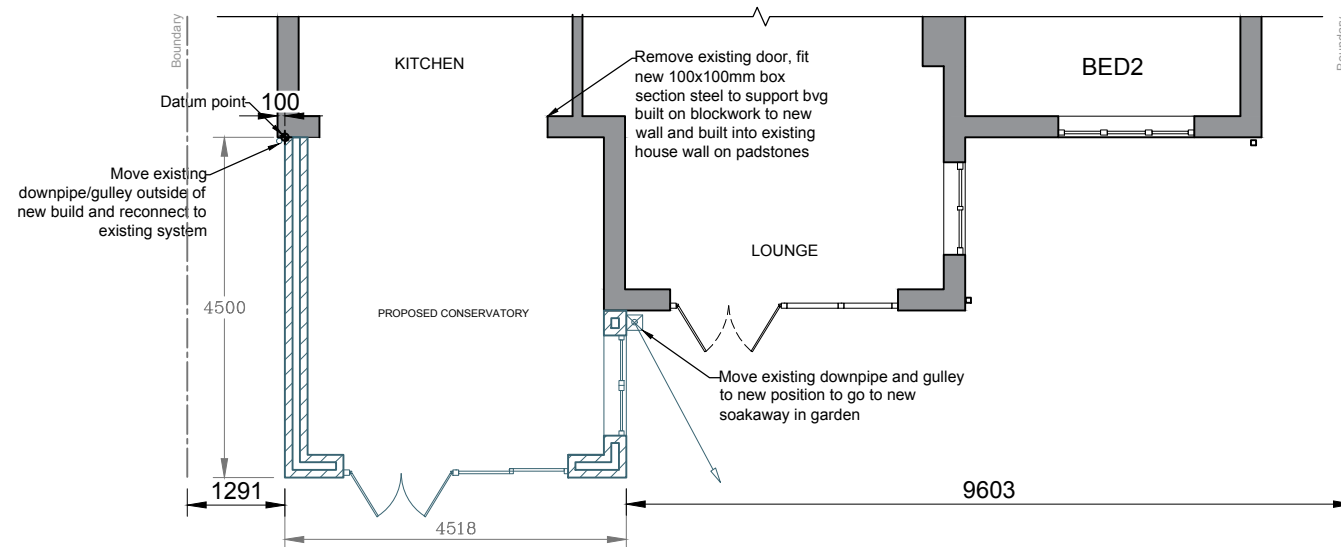
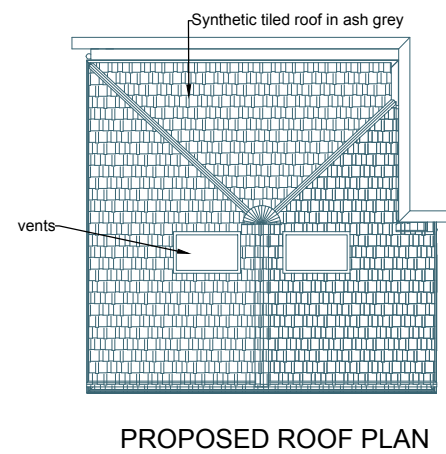
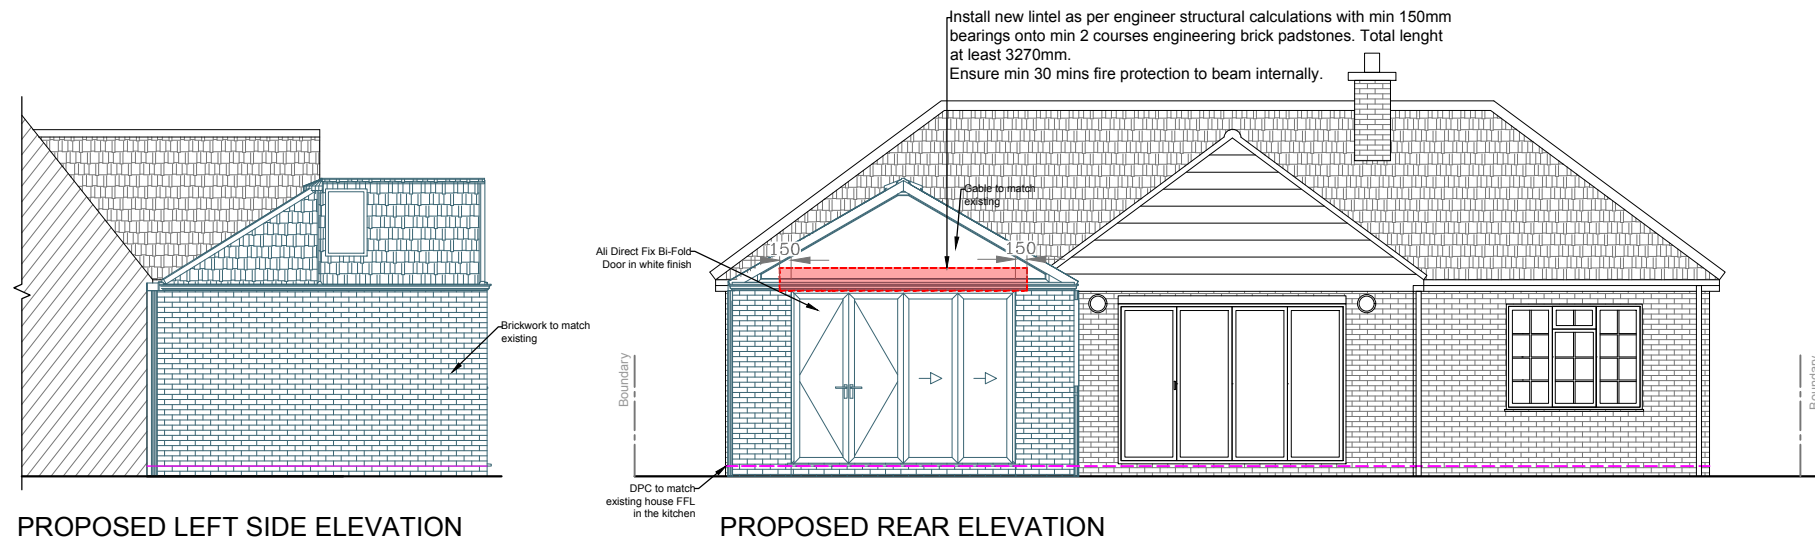


1. All dimensions in millimetres (mm) and levels in metres (m) unless noted otherwise. 2. This drawing to be read in conjunction with all other relevant drawings and specification. 3. All work to comply with the relevant British Standards, Codes of Practice and the Building Regulations.			
Revisions:			
Customer: Mrs Pat Read 8 The Drive Bognor Regis West Sussex PO21 4DU			
Drawing Title: Proposed elevations and plan			
Drawing No: 0628/PP/03		Contract No: WF0628AW	
Scale: 1:100		Starting Date: 01/03/2018	
Drawn: B. BUTKUTE		Revision: C - 31/07/2018	
Size: A3		Ref No: .	
		EVEREST CONSERVATORIES EVEREST HOUSE SOPERS ROAD CUFFLEY EN6 4SG	
© Crown copyright. All rights reserved. License numbers 010031673 and 100042205			