


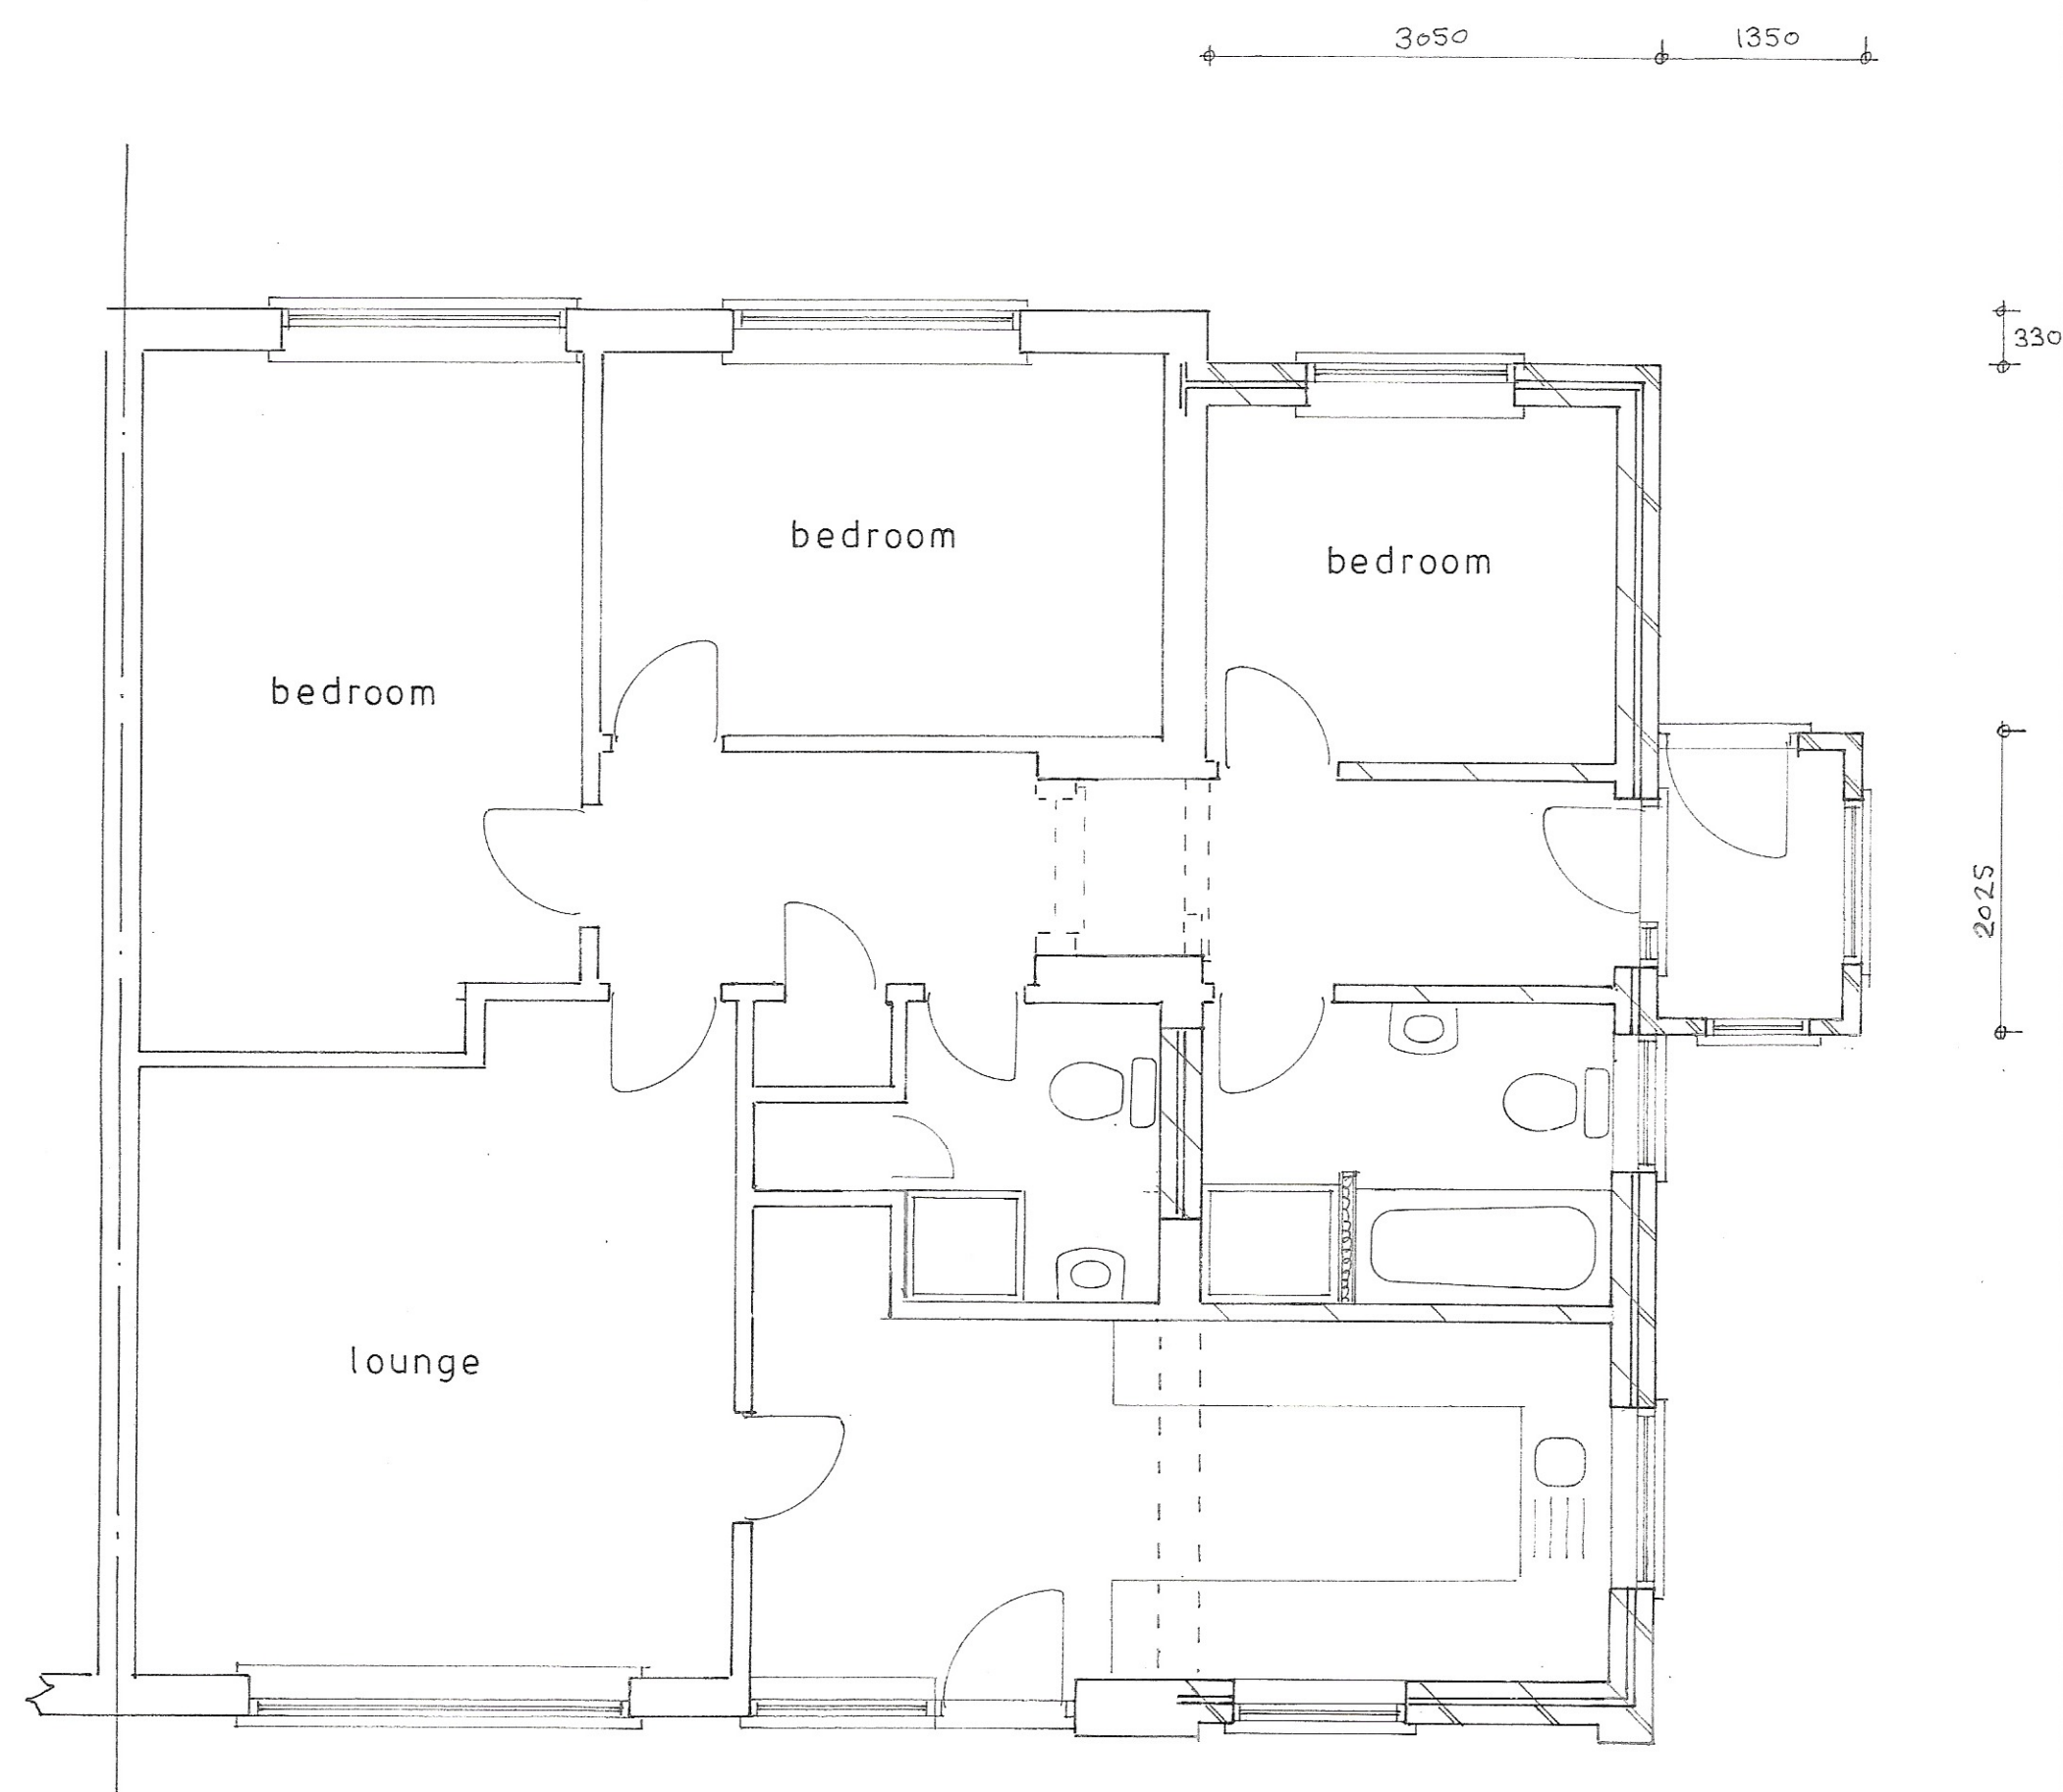

Plan
1 : 50



1 : 1250



1 : 500

Ordnance Survey
Paper Map Copying
Licence No.
100056538

sheet 1 of 3

Proposed

PROPOSED SINGLE STOREY EXTENSION AT 7, BOXGROVE GARDENS, ROSE GREEN
FOR MR. & MRS. A. PHARO.

Bryan Butcher
Rainbow Cottage
Nyetimber Lane
Bognor Regis PO21 3JX
01243 266871
07973 233442
bryan.butcher@btinternet.com
www.bryanbutcher.com