




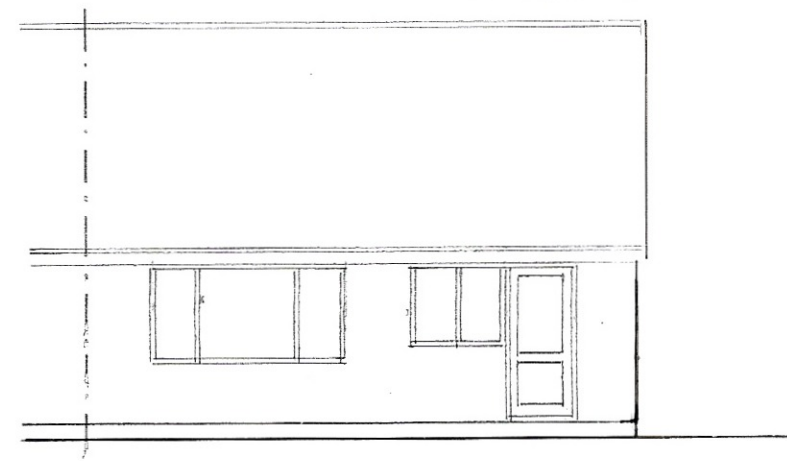


south-east

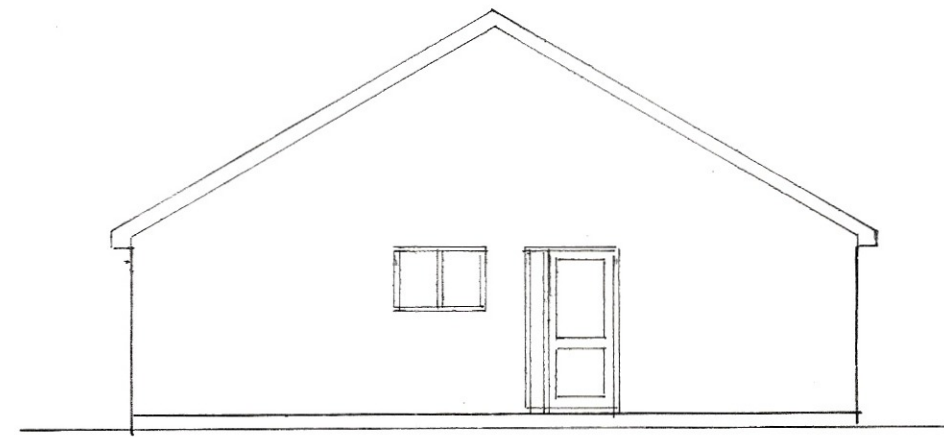


north-east
1 : 100

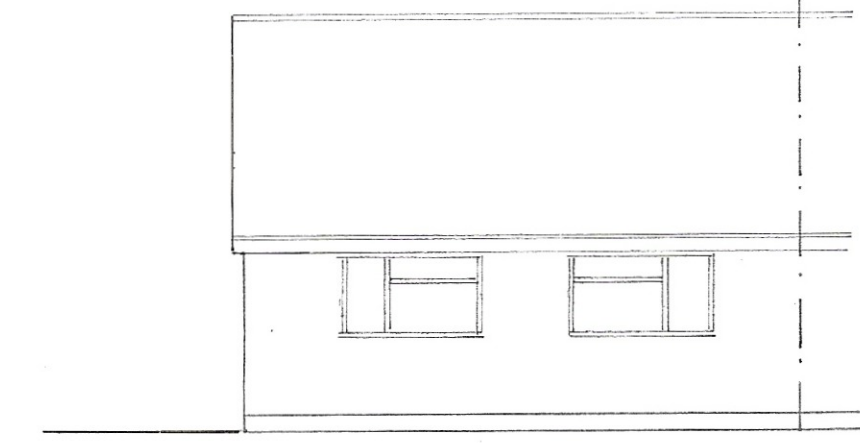


north-west

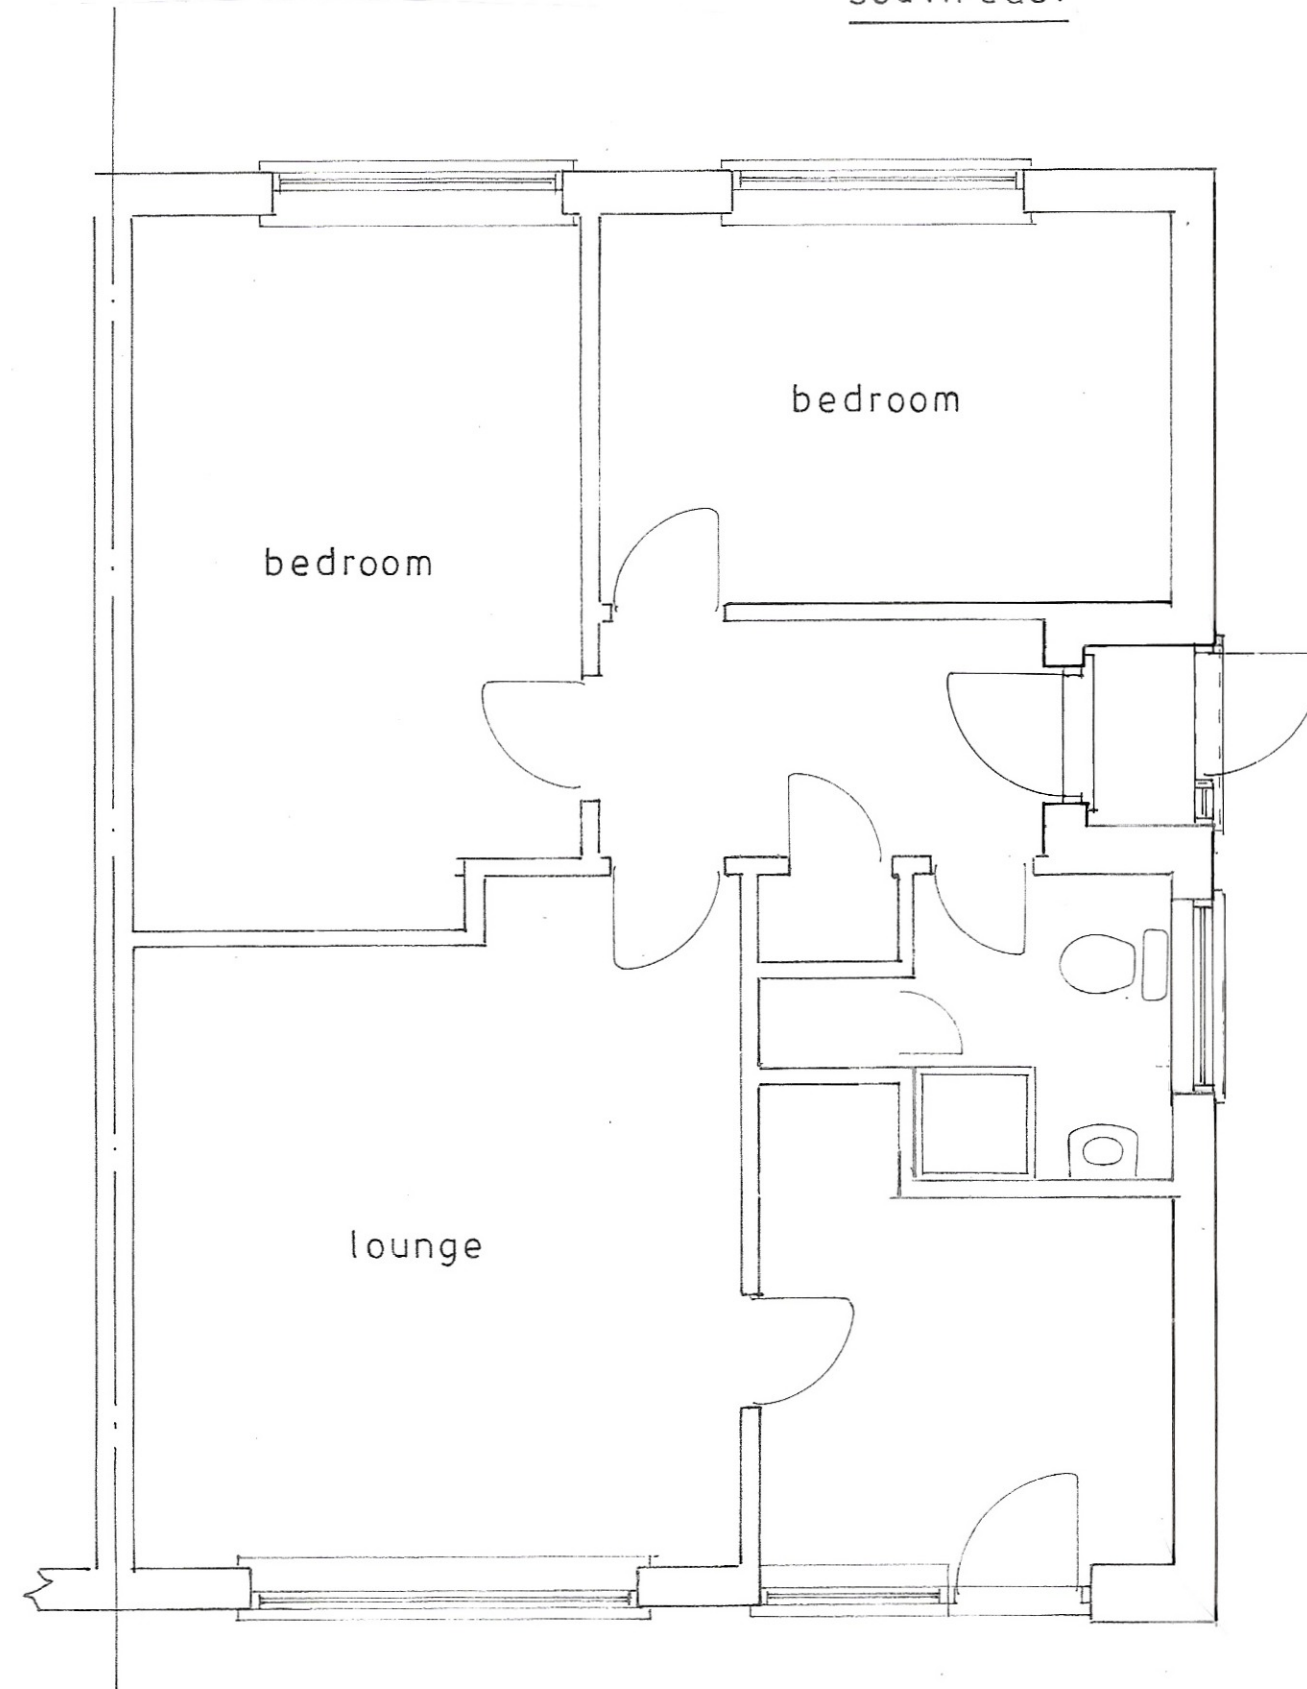

Plan
1 : 50

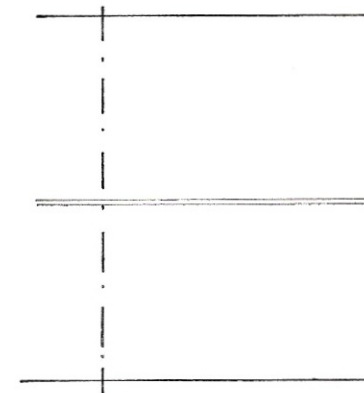

roof plan
1 : 200

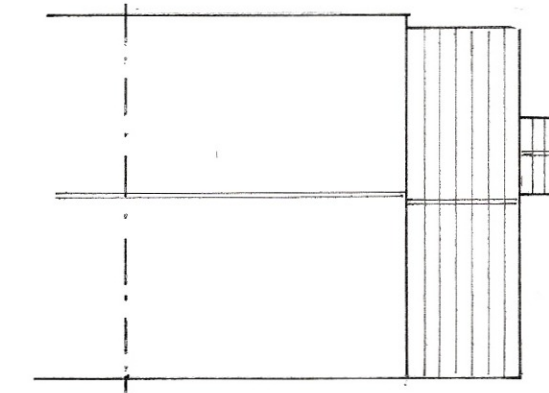

proposed roof plan

sheet 3 of 3

Existing

PROPOSED SINGLE STOREY EXTENSION AT 7, BOXGROVE GARDENS, ROSE GREEN
FOR MR. & MRS. A. PHARO.

Bryan Butcher
Rainbow Cottage
Nyetimber Lane
Bognor Regis PO21 3JX
01243 266871
07973 233442
bryan.butcher@btinternet.com
www.bryanbutcher.com