


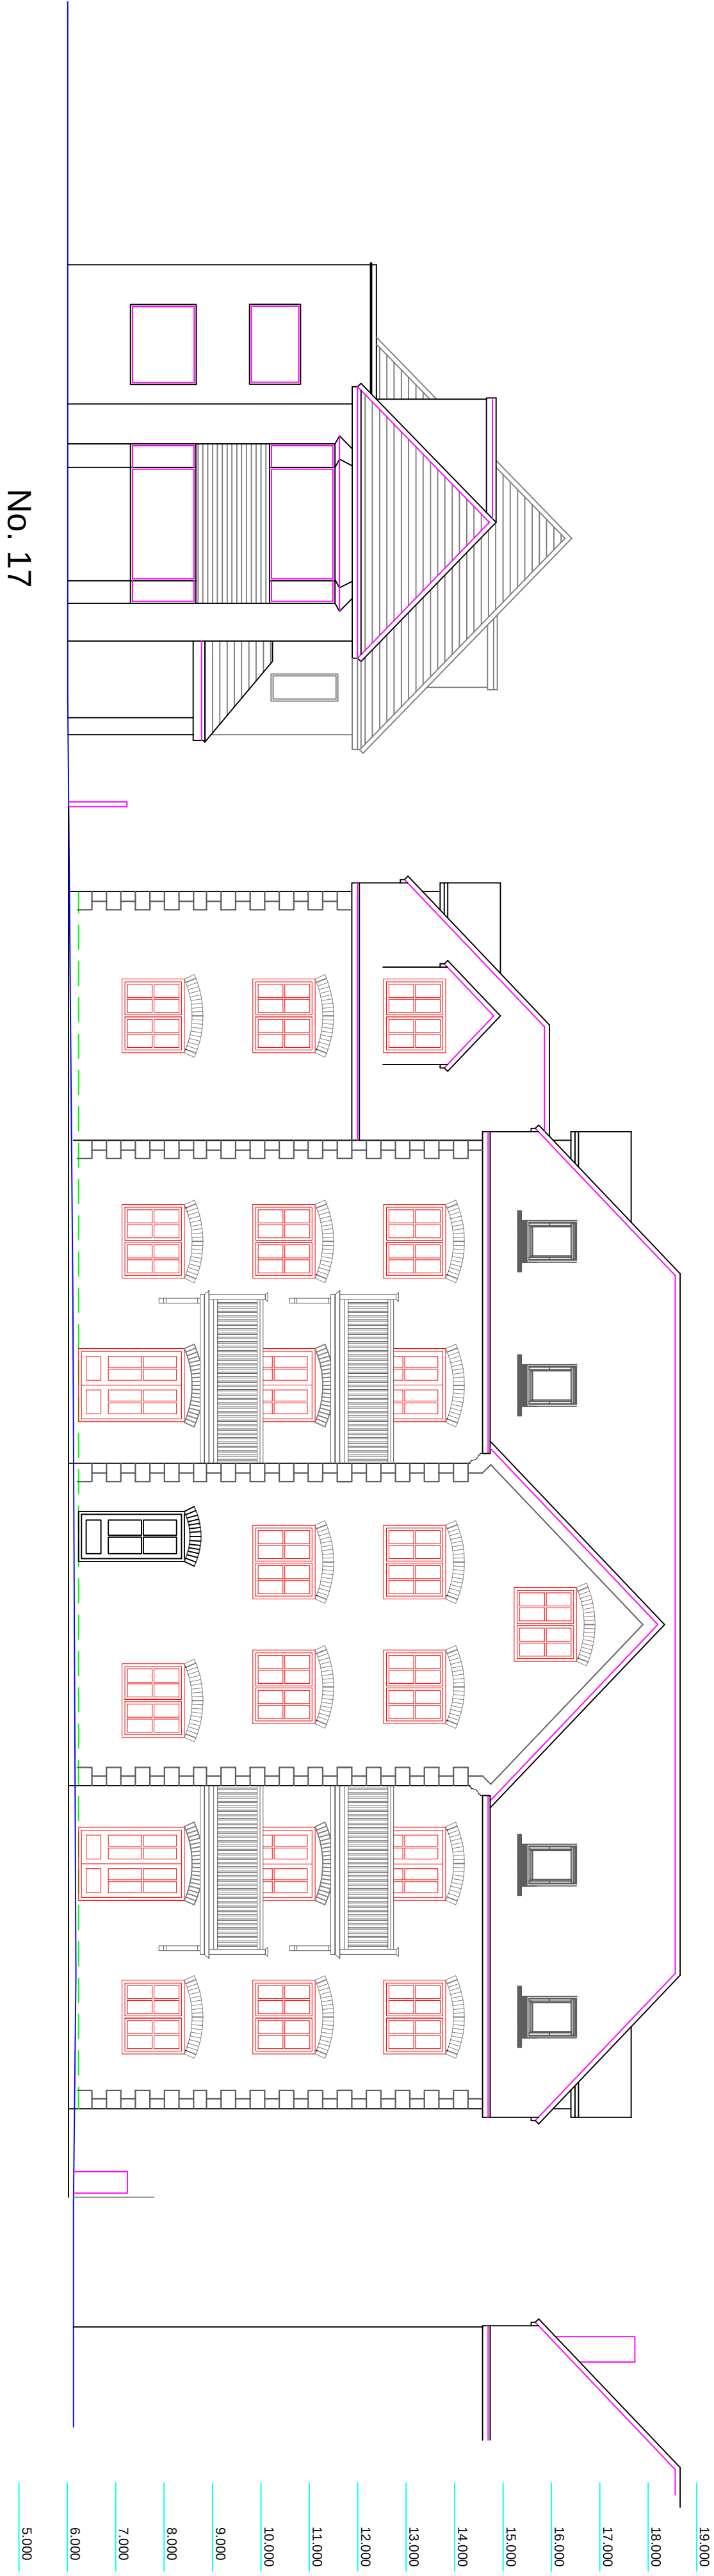

CLIENT		PROJECT		TITLE		STATUS		DRAWN BY		REVIEWED BY	
P. BRESKAL & K. RICHARDS		19 – 21 NYEWOOD LANE, BOGNOR REGIS		ILLUSTRATIVE STREETSCENE		PLANNING		S.J.		S.J.	
						DATE		SCALE		DRAWING NUMBER	
						09.08.2019		1:100 @ A2		6	

STEPHEN JUPP MRTPI
CHARTERED TOWN PLANNER
SALLY FIELD LODGE, ROTTEN ROW
SIDLESHAM, PO20 7QB
Tel 07777 618886
Email: steve@planning-solutions.co.uk
www.planning-solutions.co.uk