




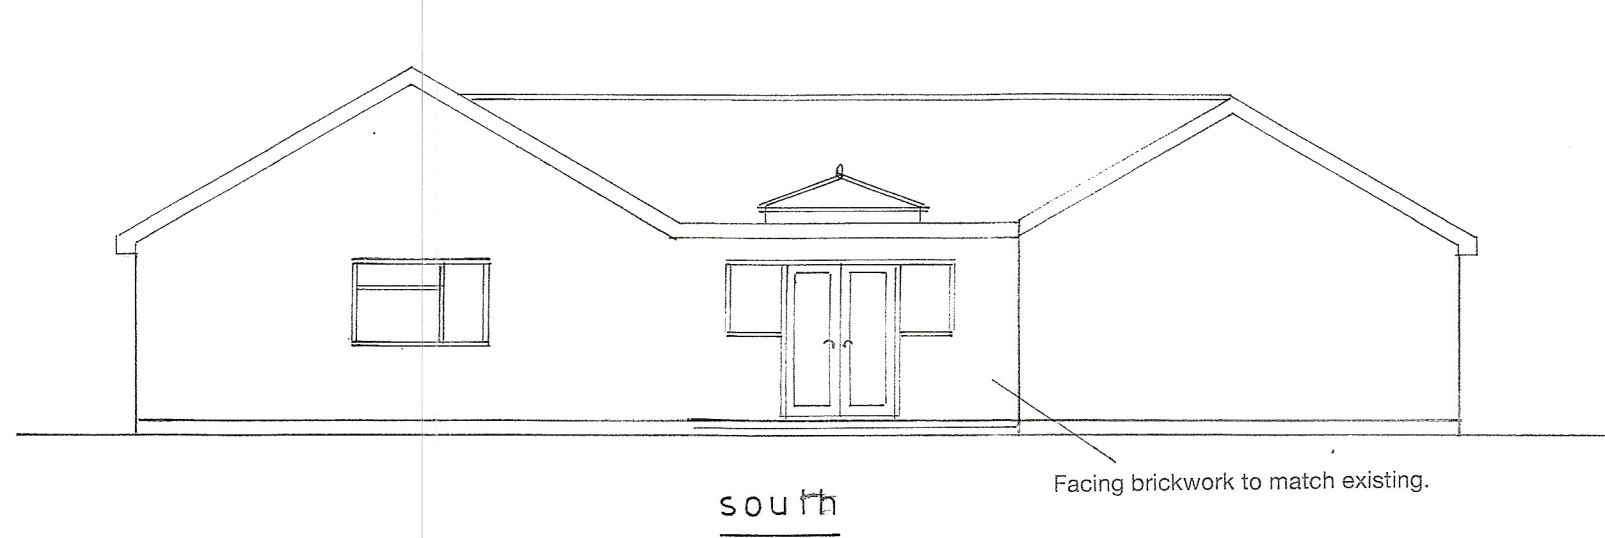


south

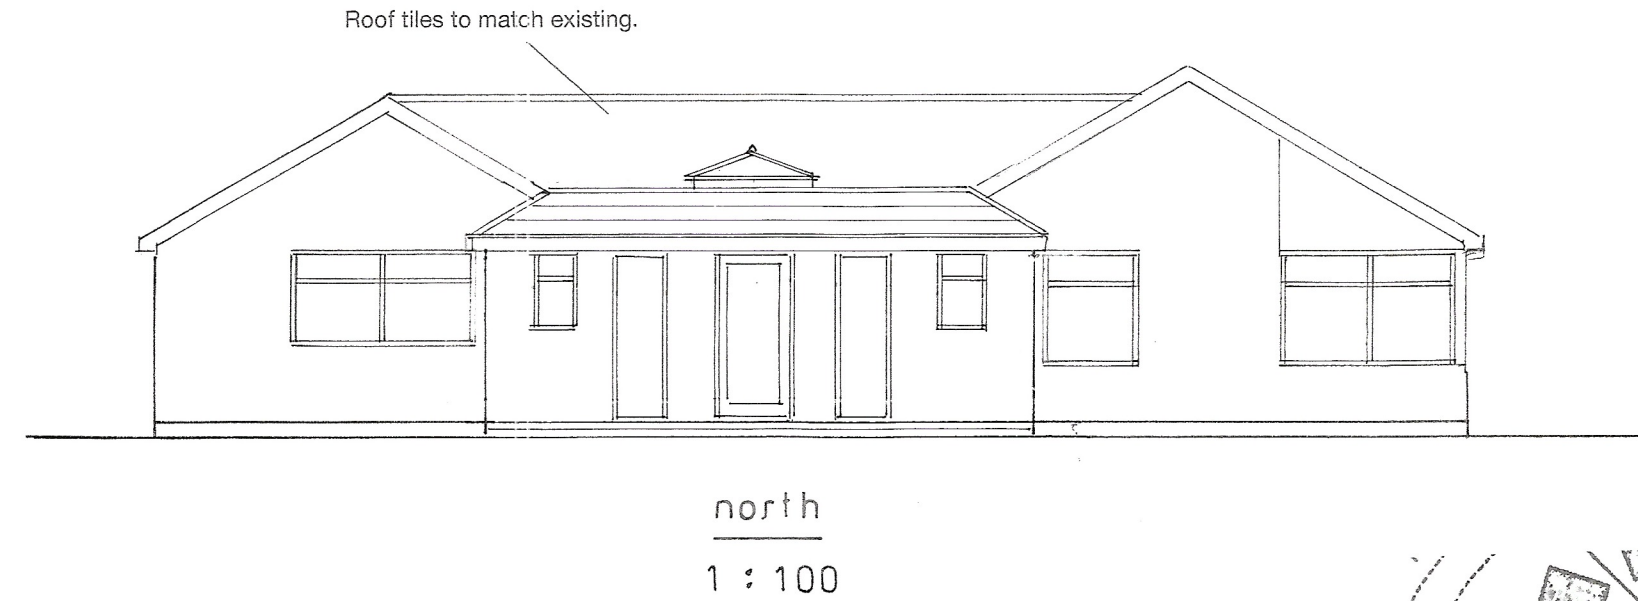


north
1 : 100

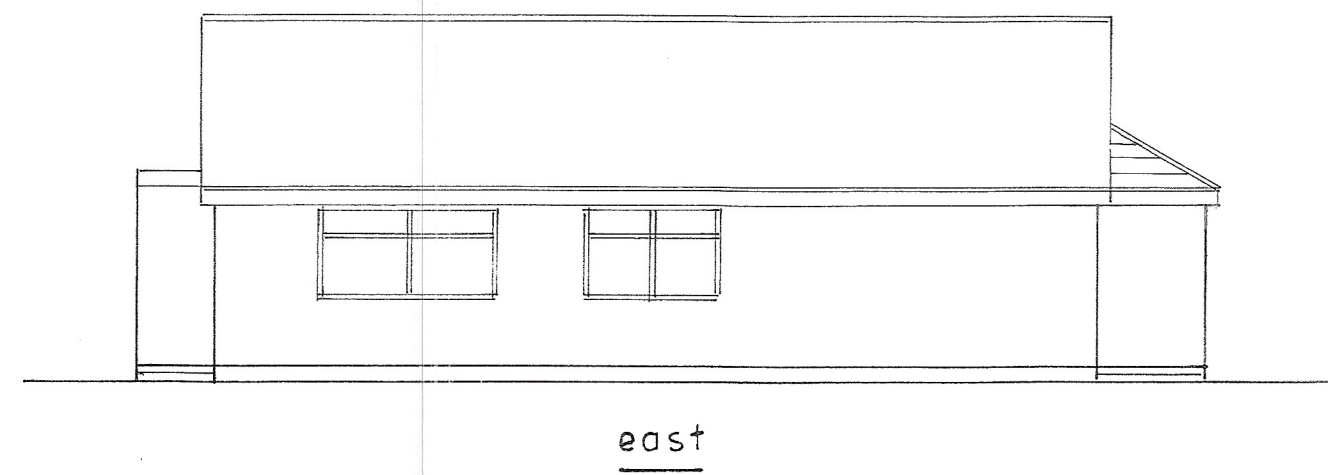


east

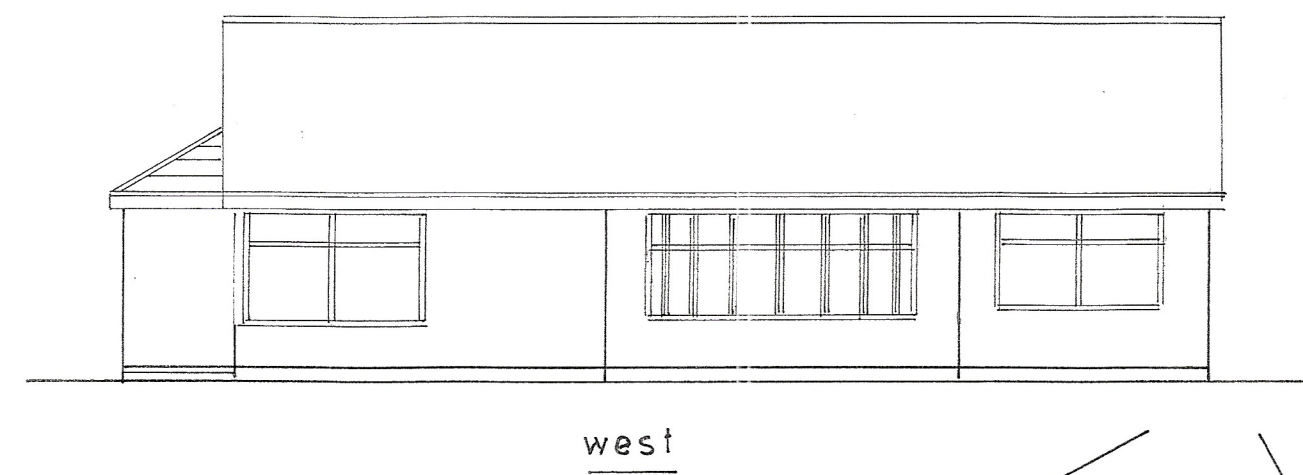


west

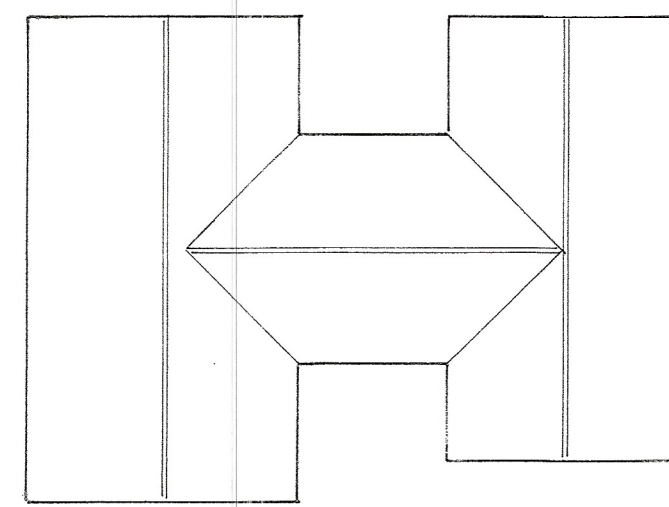

existing roof plan

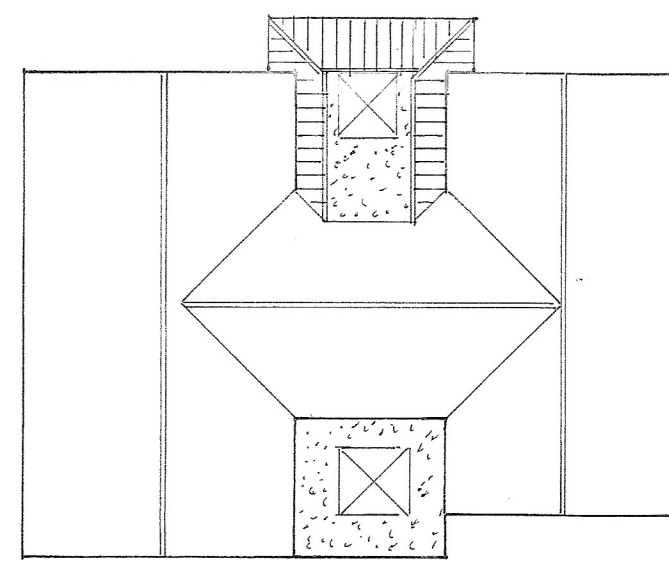

roof plan
1 : 200

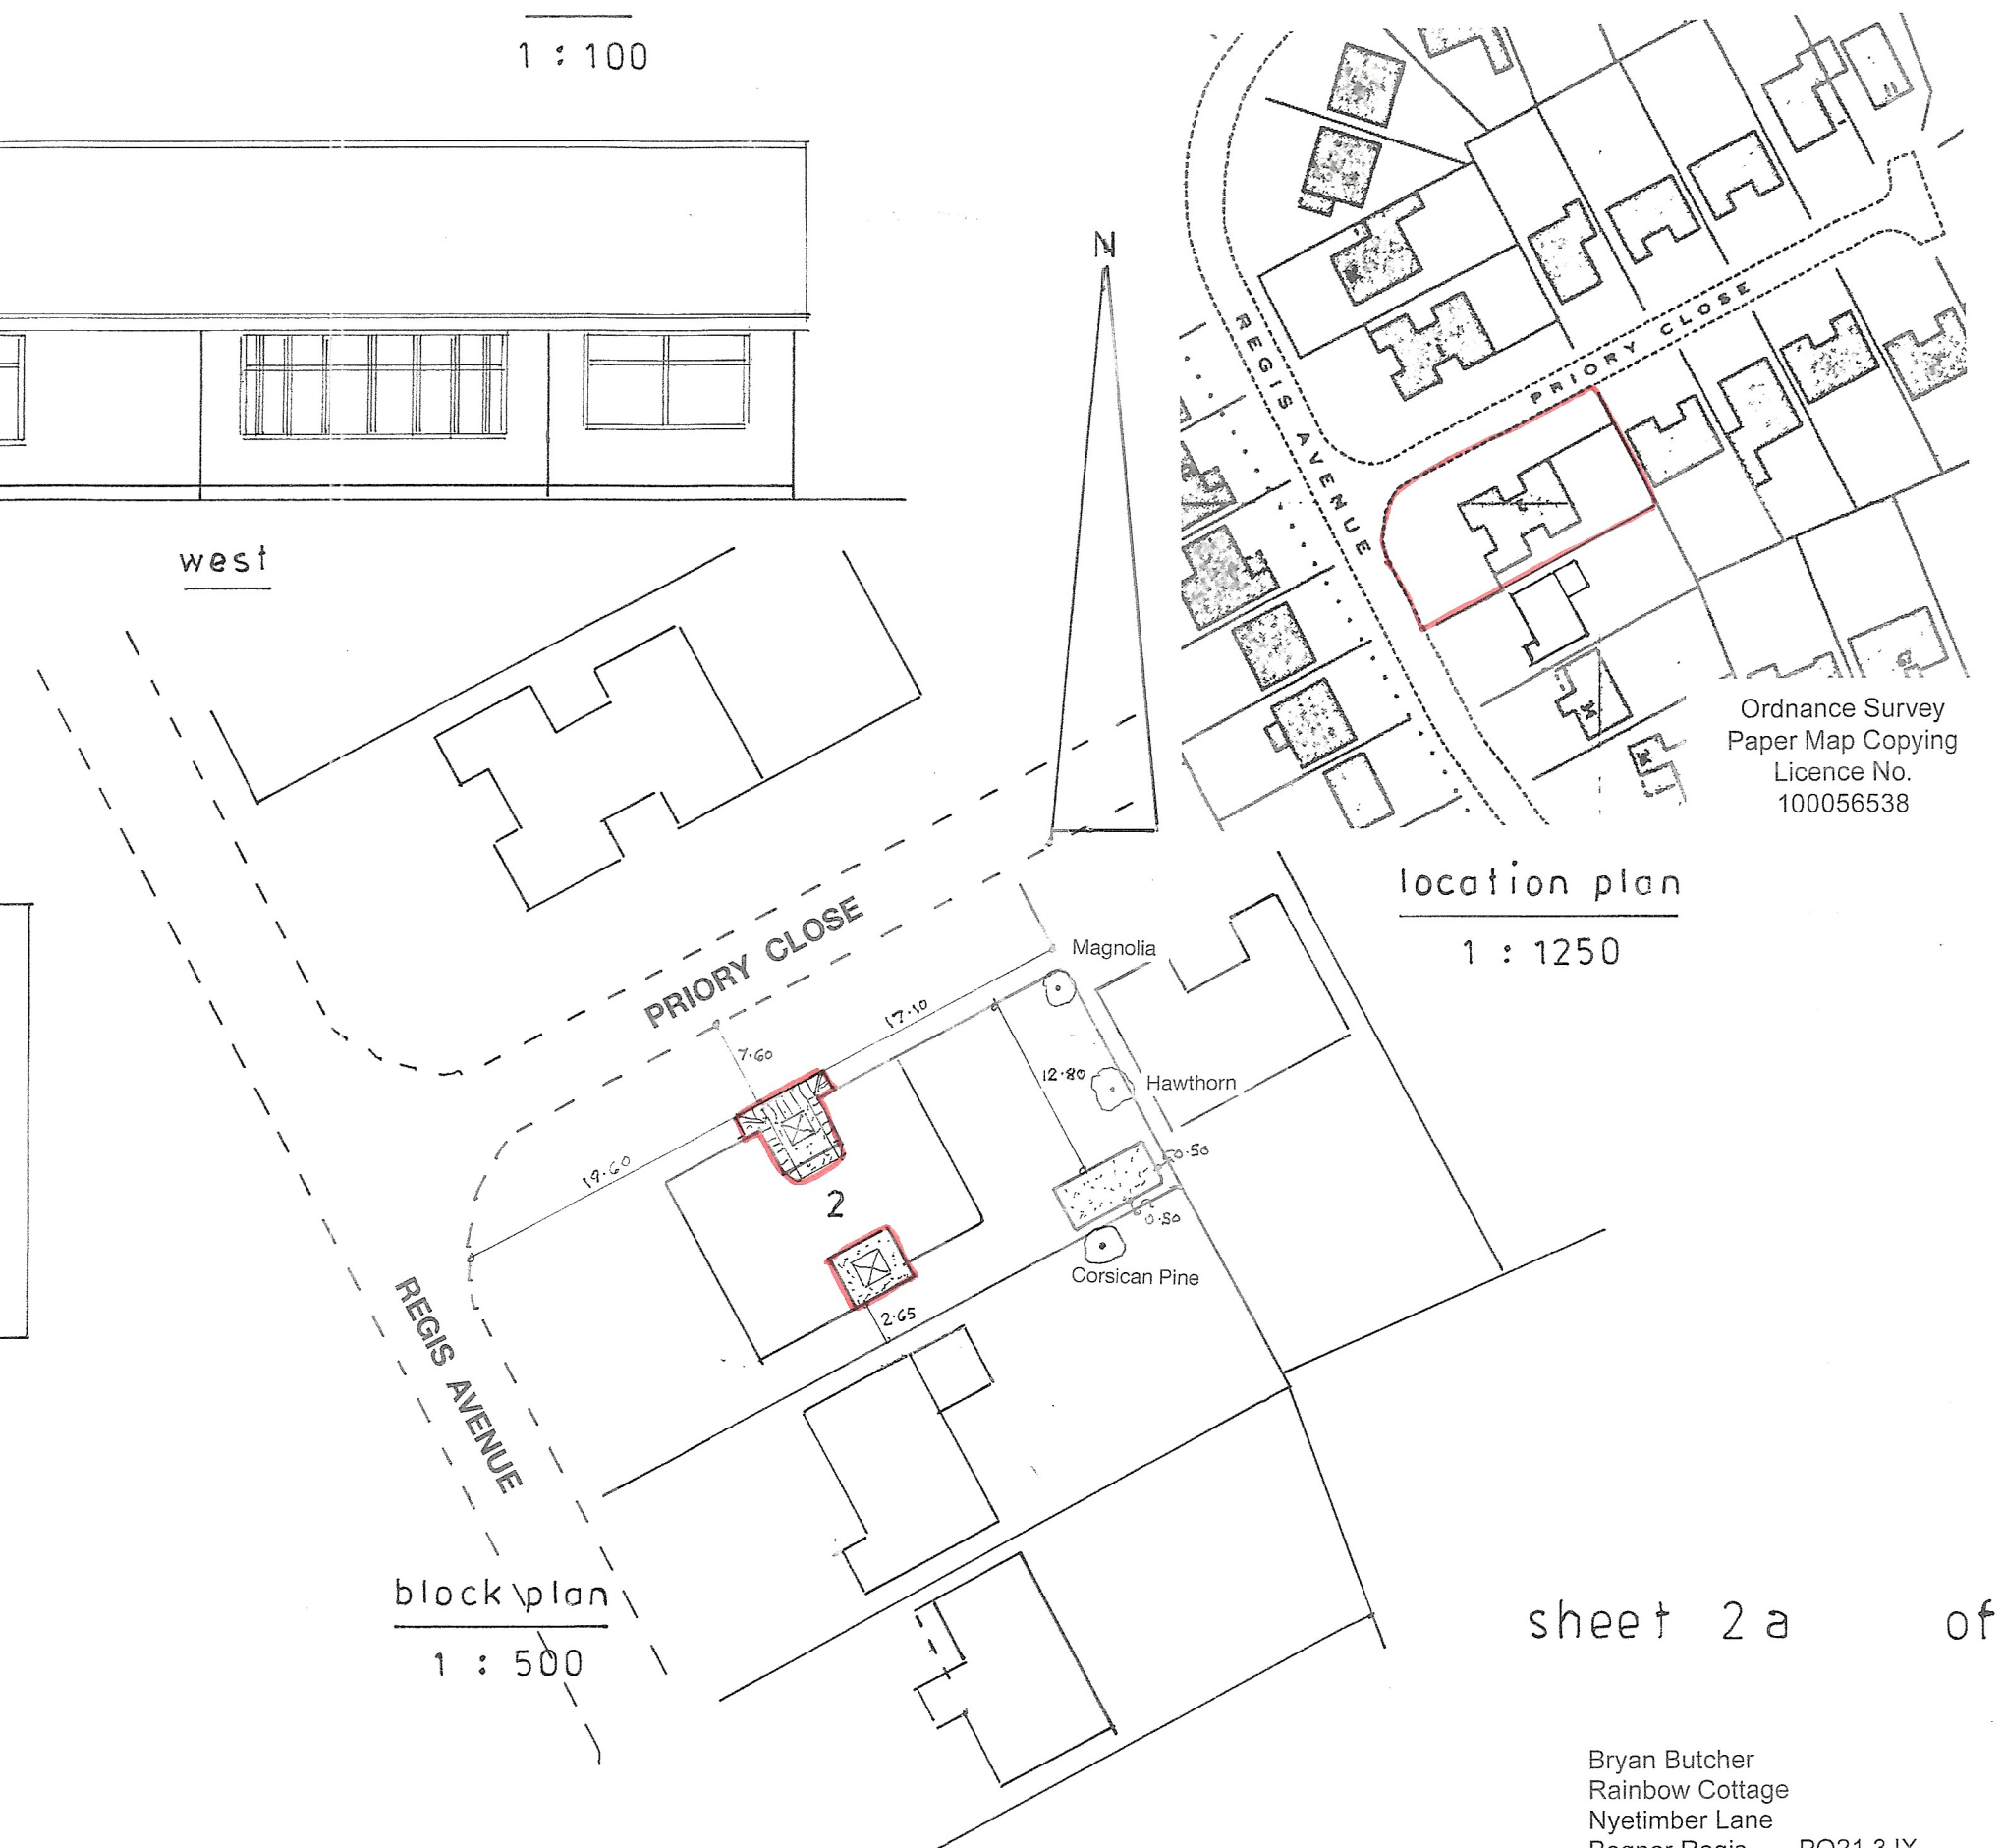

location plan
1 : 1250

block plan
1 : 500

Proposed

PROPOSED SINGLE STOREY EXTENSIONS AT 2, PRIORY CLOSE, ALDWICK BAY
FOR MR. & MRS. A. MARTIN.

sheet 2 a of 3

Bryan Butcher
Rainbow Cottage
Nyetimber Lane
Bognor Regis PO21 3JX
01243 266871
07973 233442
bryan.butcher@btinternet.com
www.bryanbutcher.com