



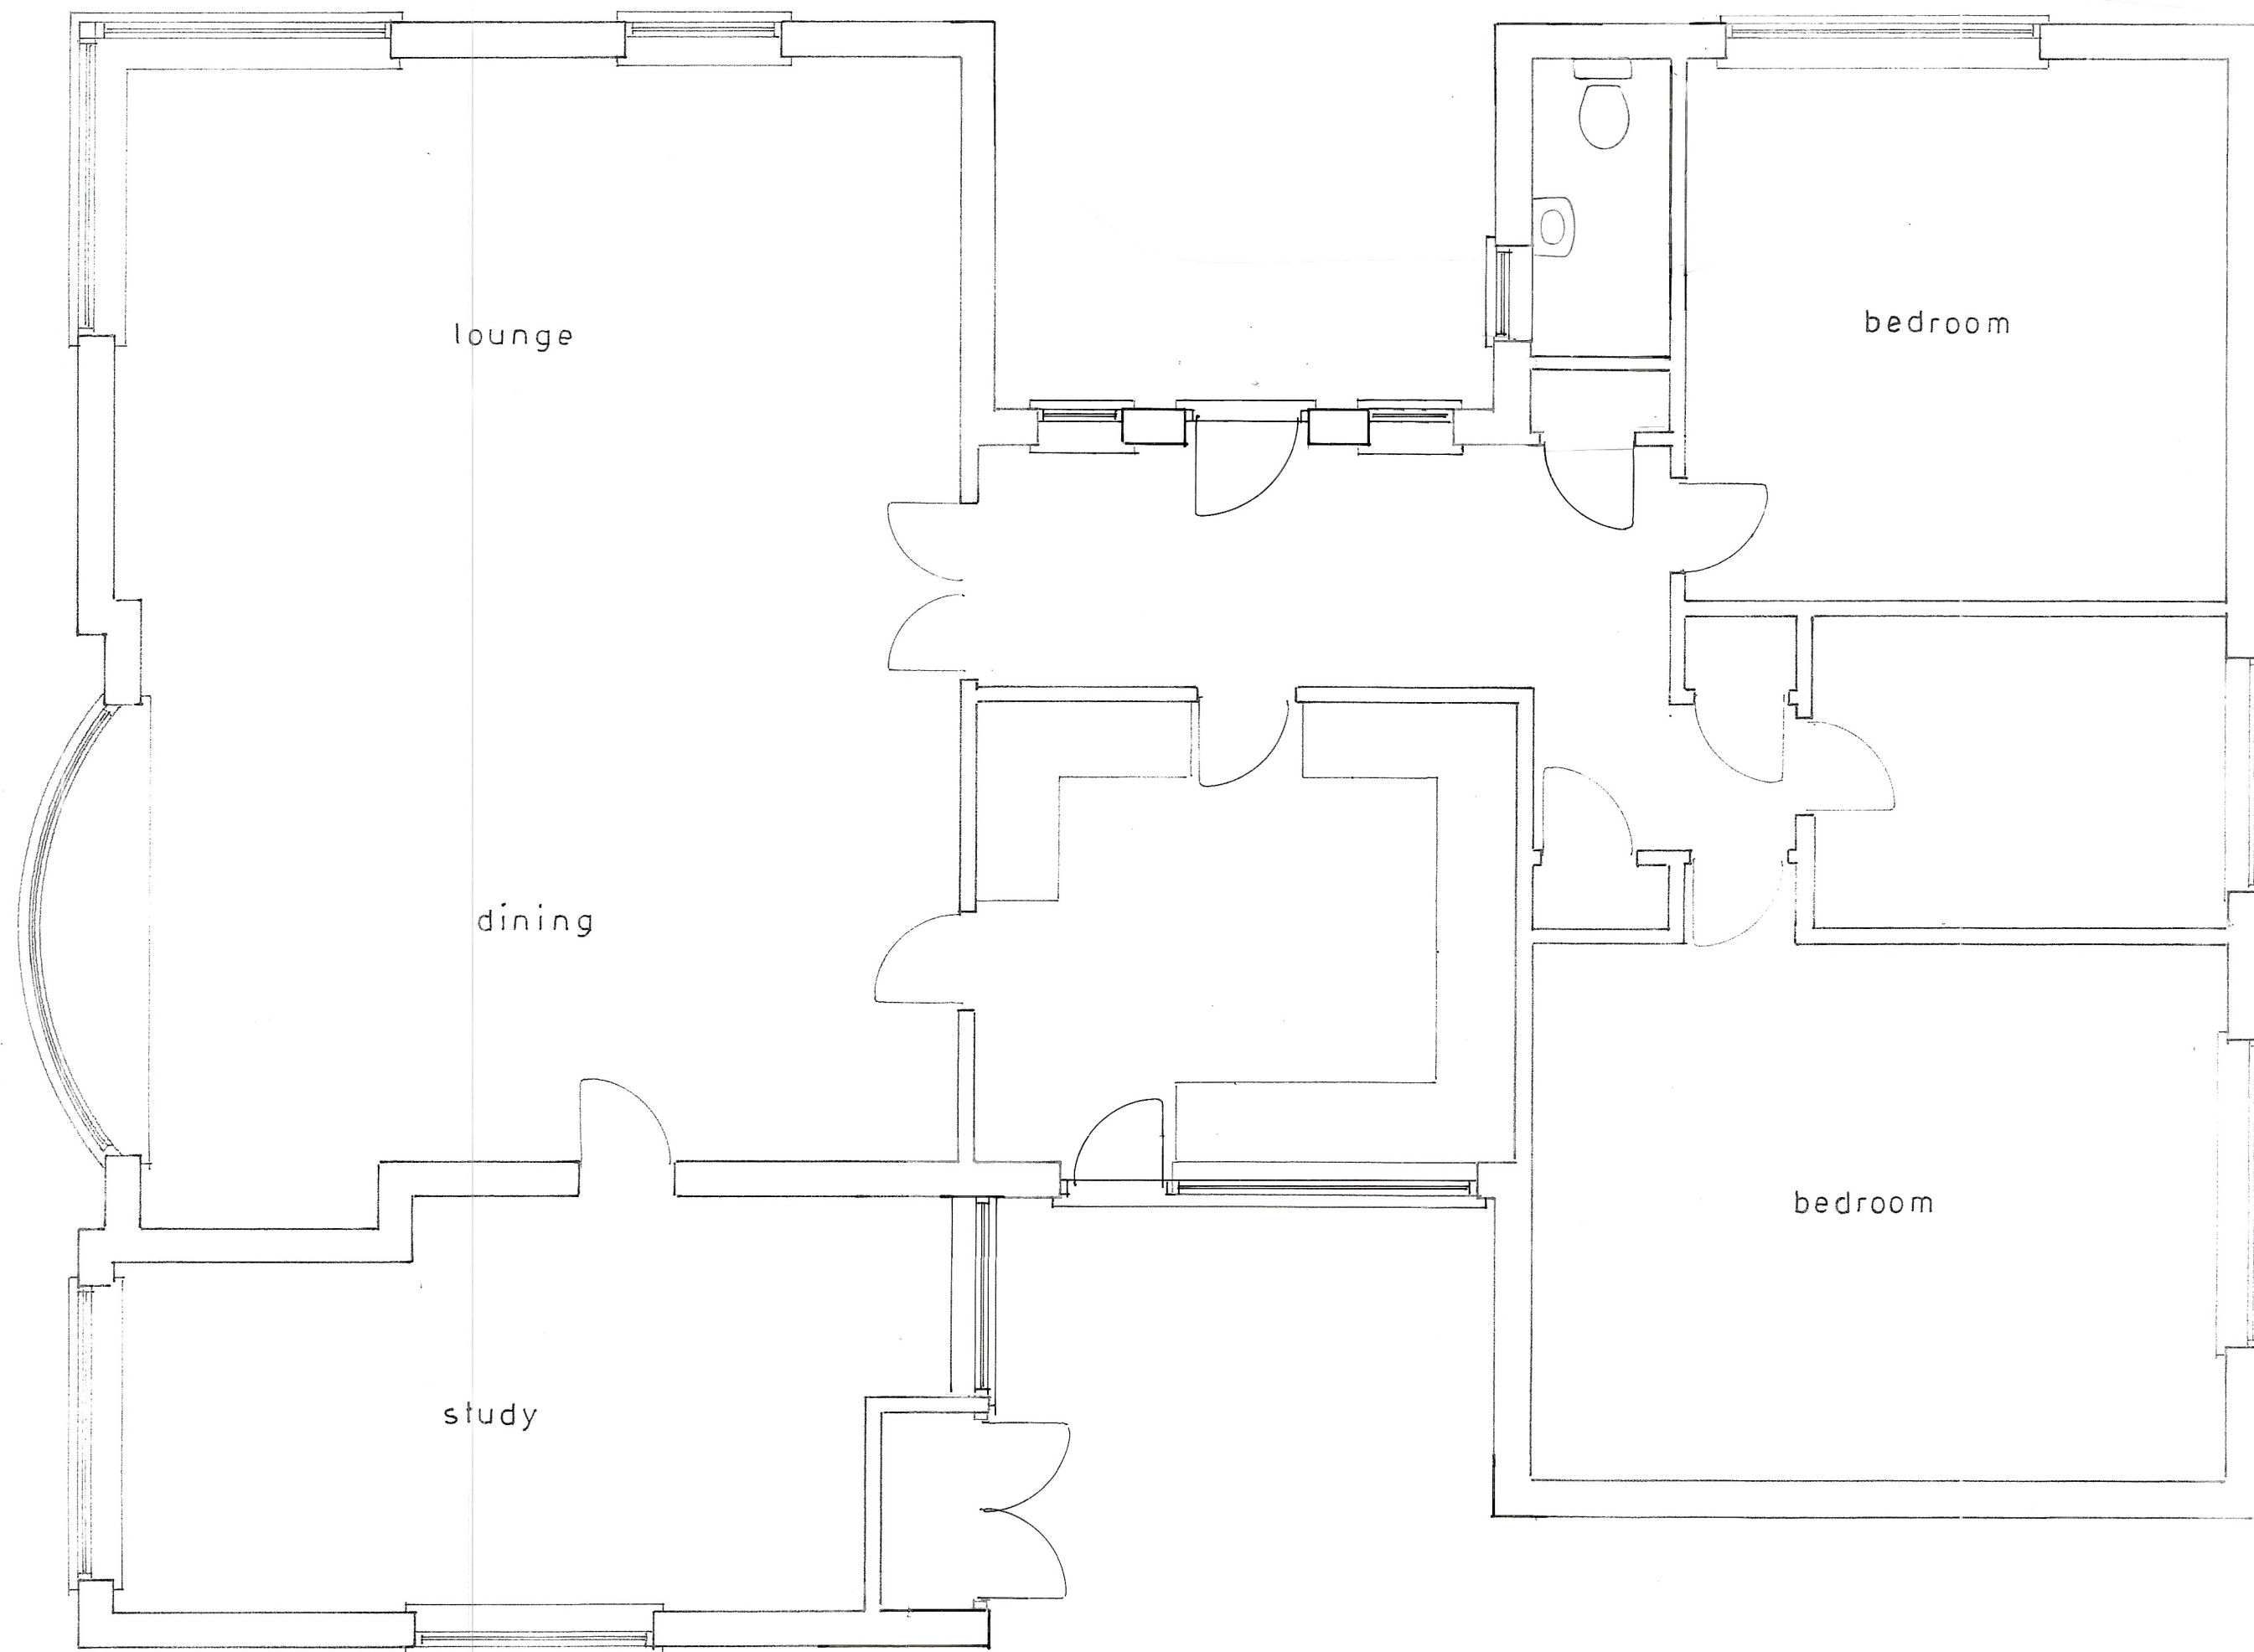


Plan
1 : 50


Existing

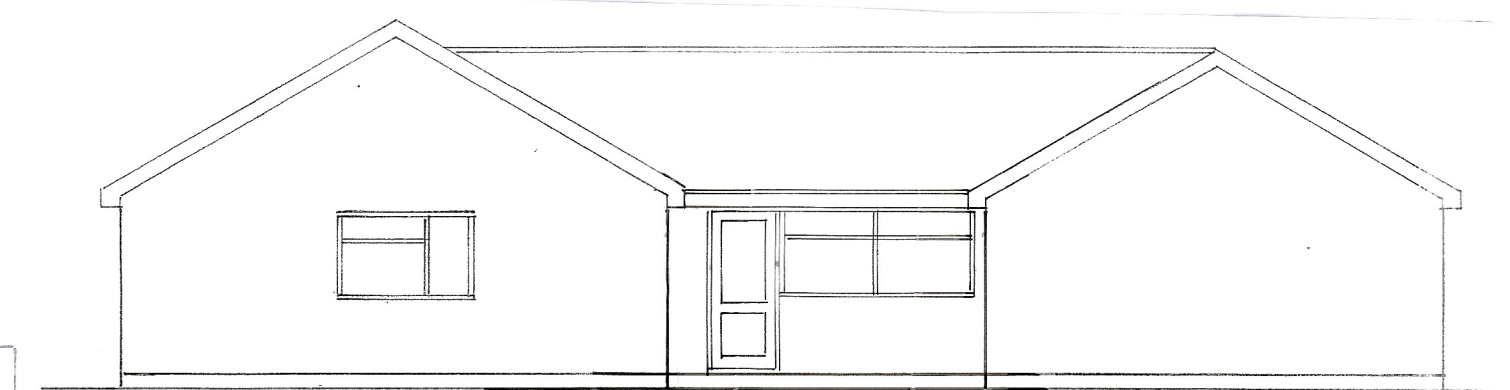


south

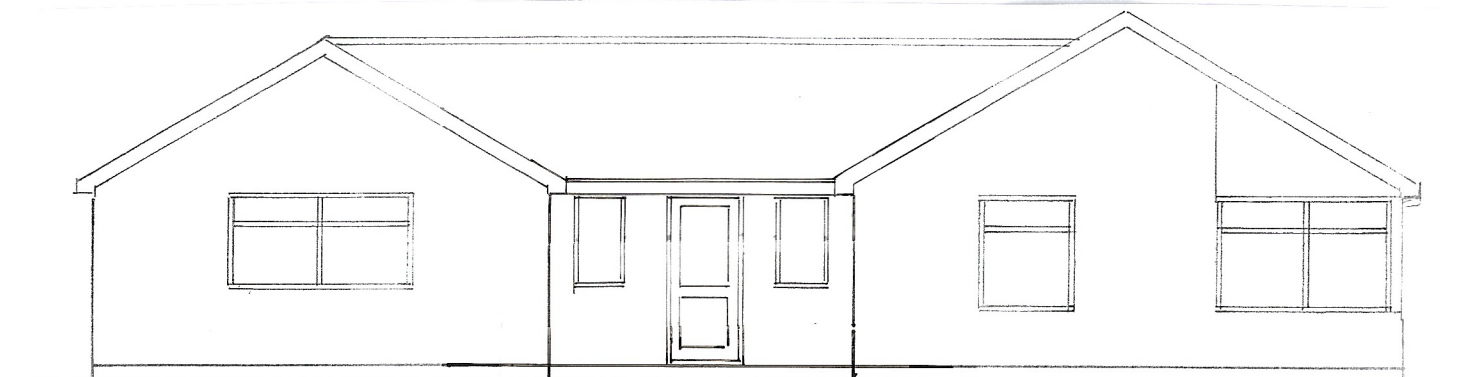

north
1 : 100

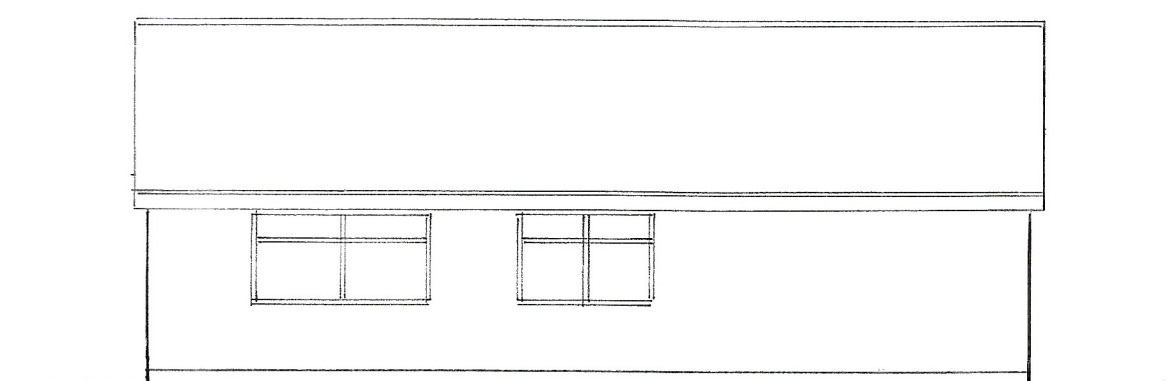

east

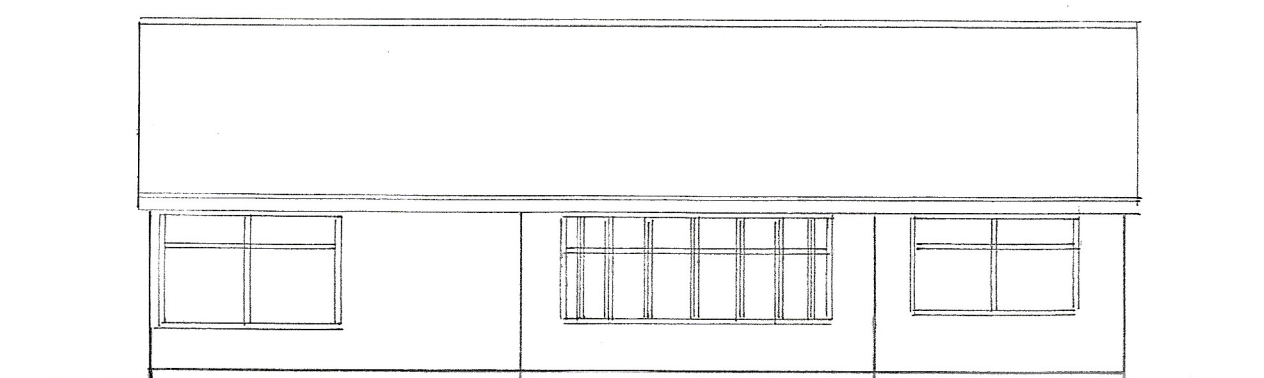

west

sheet 3 of 3

PROPOSED SINGLE STOREY EXTENSIONS AT 2, PRIORY CLOSE, ALDWICK BAY
FOR MR. & MRS. A. MARTIN.

Bryan Butcher
Rainbow Cottage
Nyetimber Lane
Bognor Regis PO21 3JX
01243 266871
07973 233442
bryan.butcher@btinternet.com
www.bryanbutcher.com