

ARUN DISTRICT COUNCIL:AW/233/08/

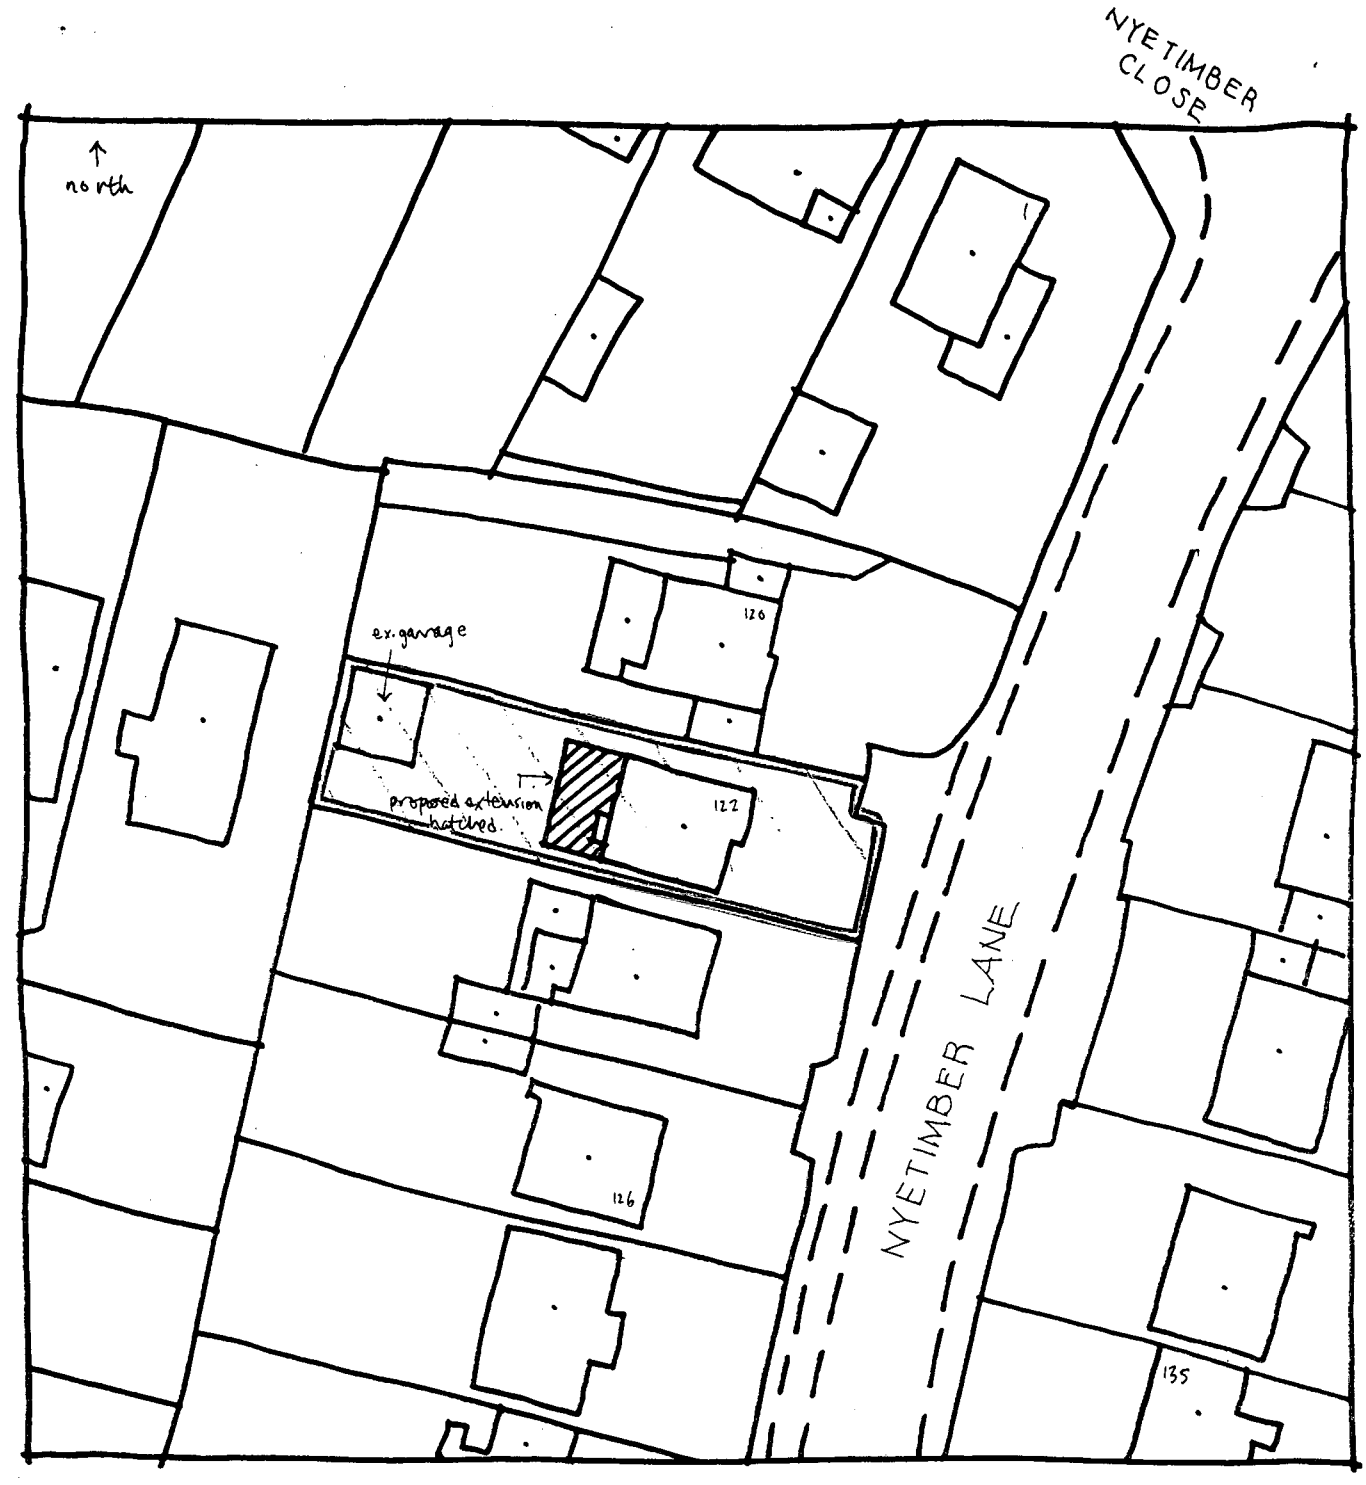

Site Plan 1:500

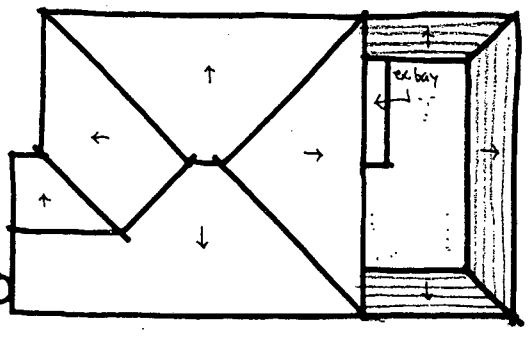

ROOF PLAN 1:200

122 NYETIMBER LANE, ALDWICK, BOGNOR REGIS