

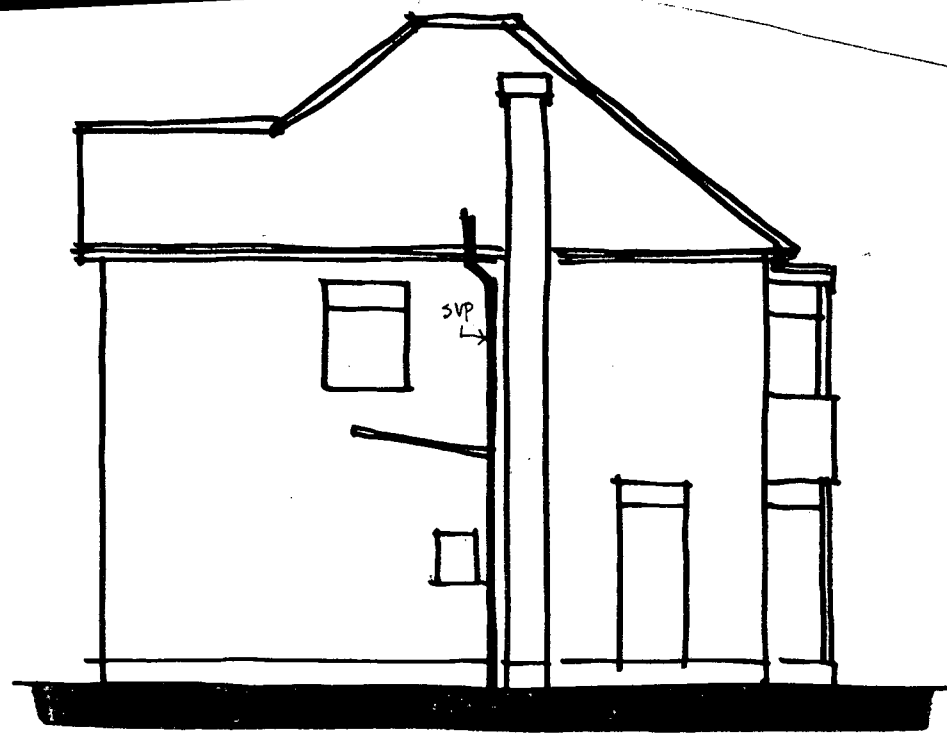



SIDE ELEVATION 1:100

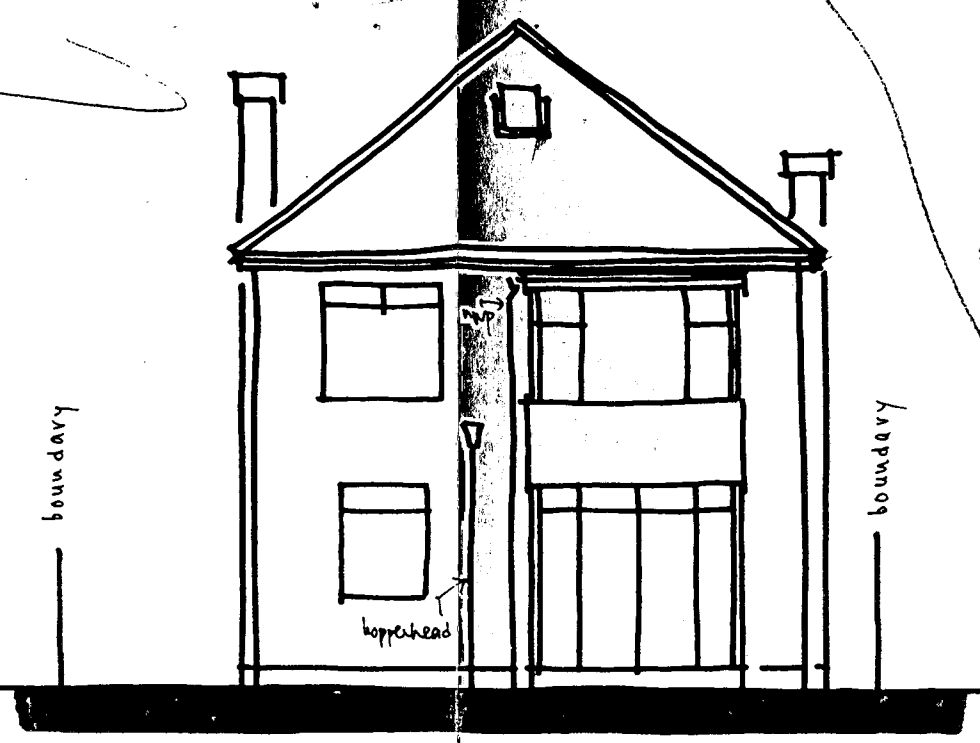

REAR

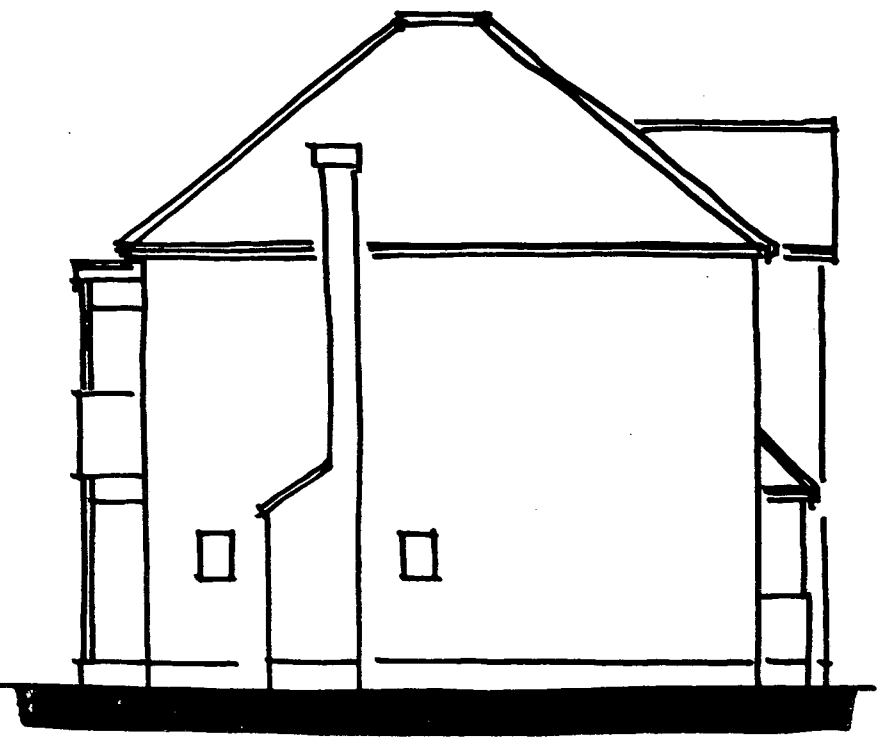

SIDE

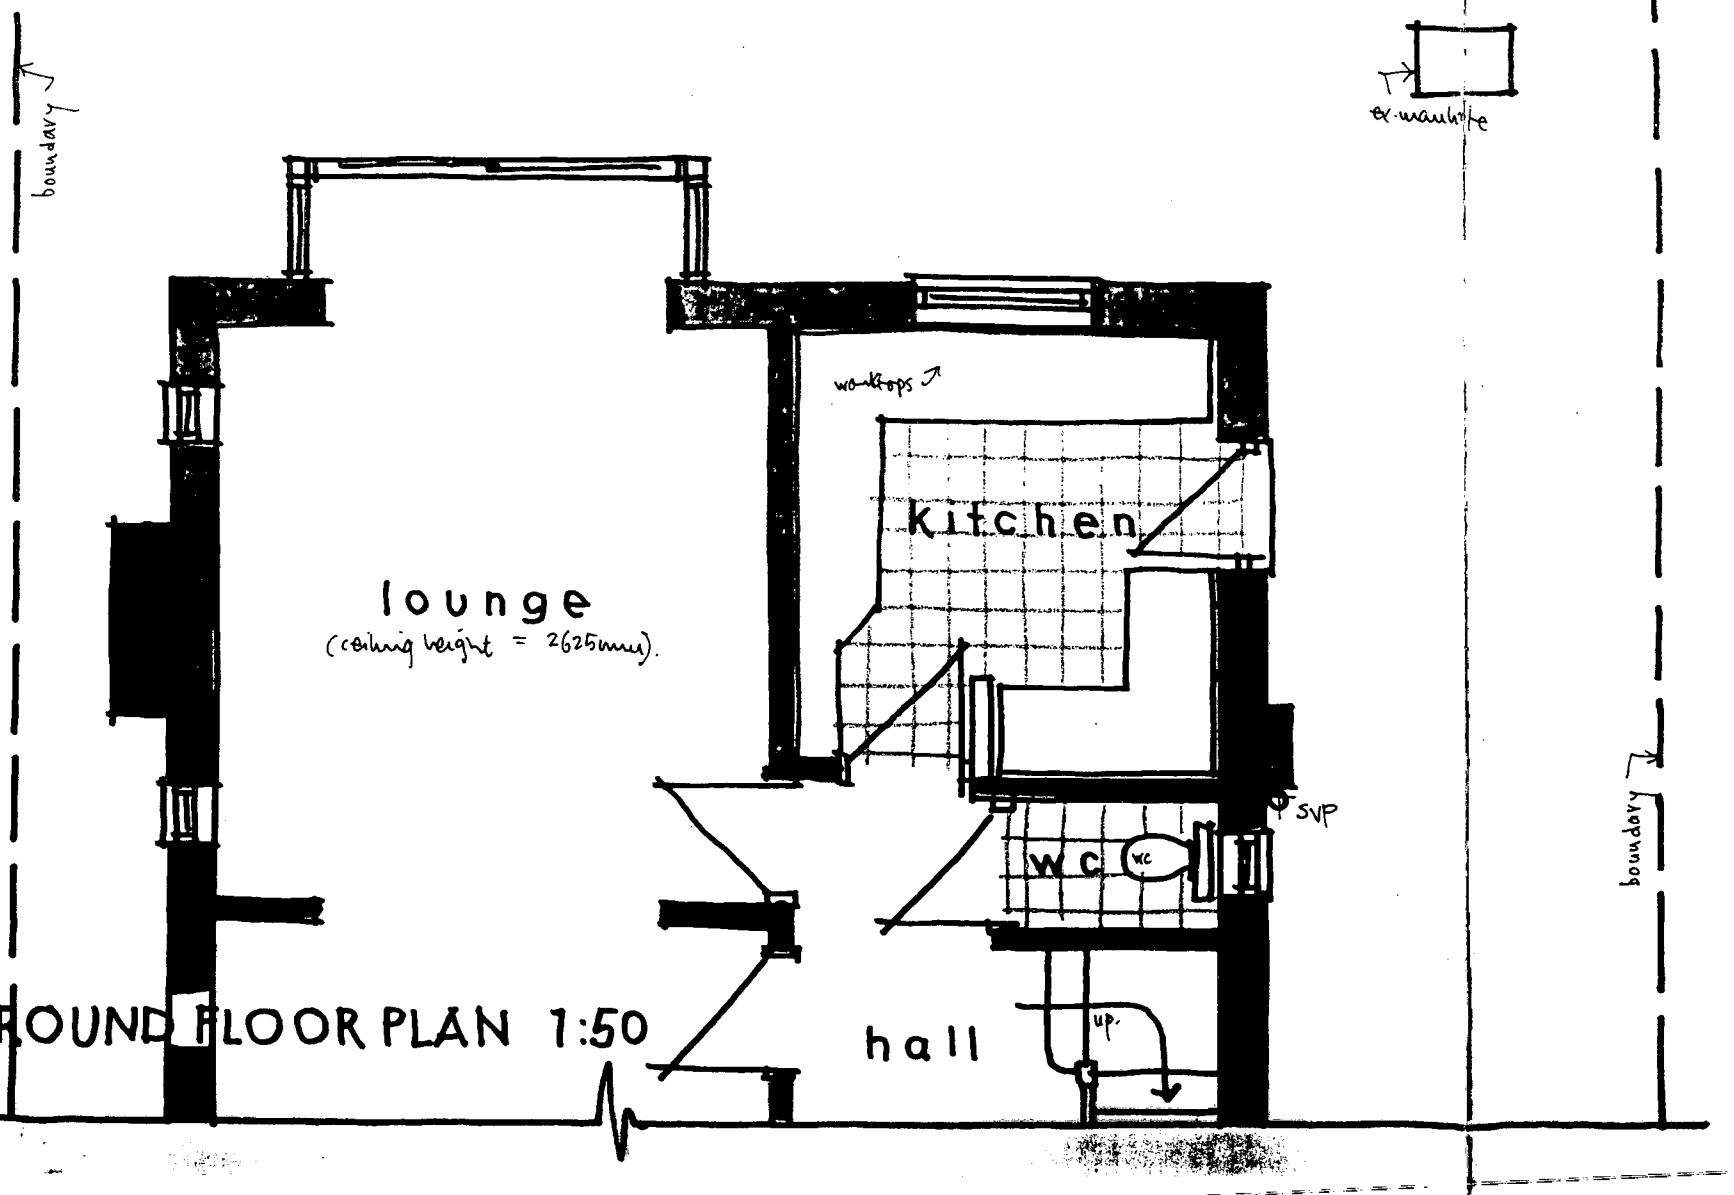

GROUND FLOOR PLAN 1:50

Wayne Gander MCIAT
Architectural Technologist
98 Durrington Lane
Worthing
West Sussex BN13 2RQ
Tel/Fax 01903 694817

122 NYETIMBER LANE, ALDWICK, BOGNOR REGIS

Existing details 01

Sept 2008

ARUN DISTRICT COUNCIL AW/233/08