

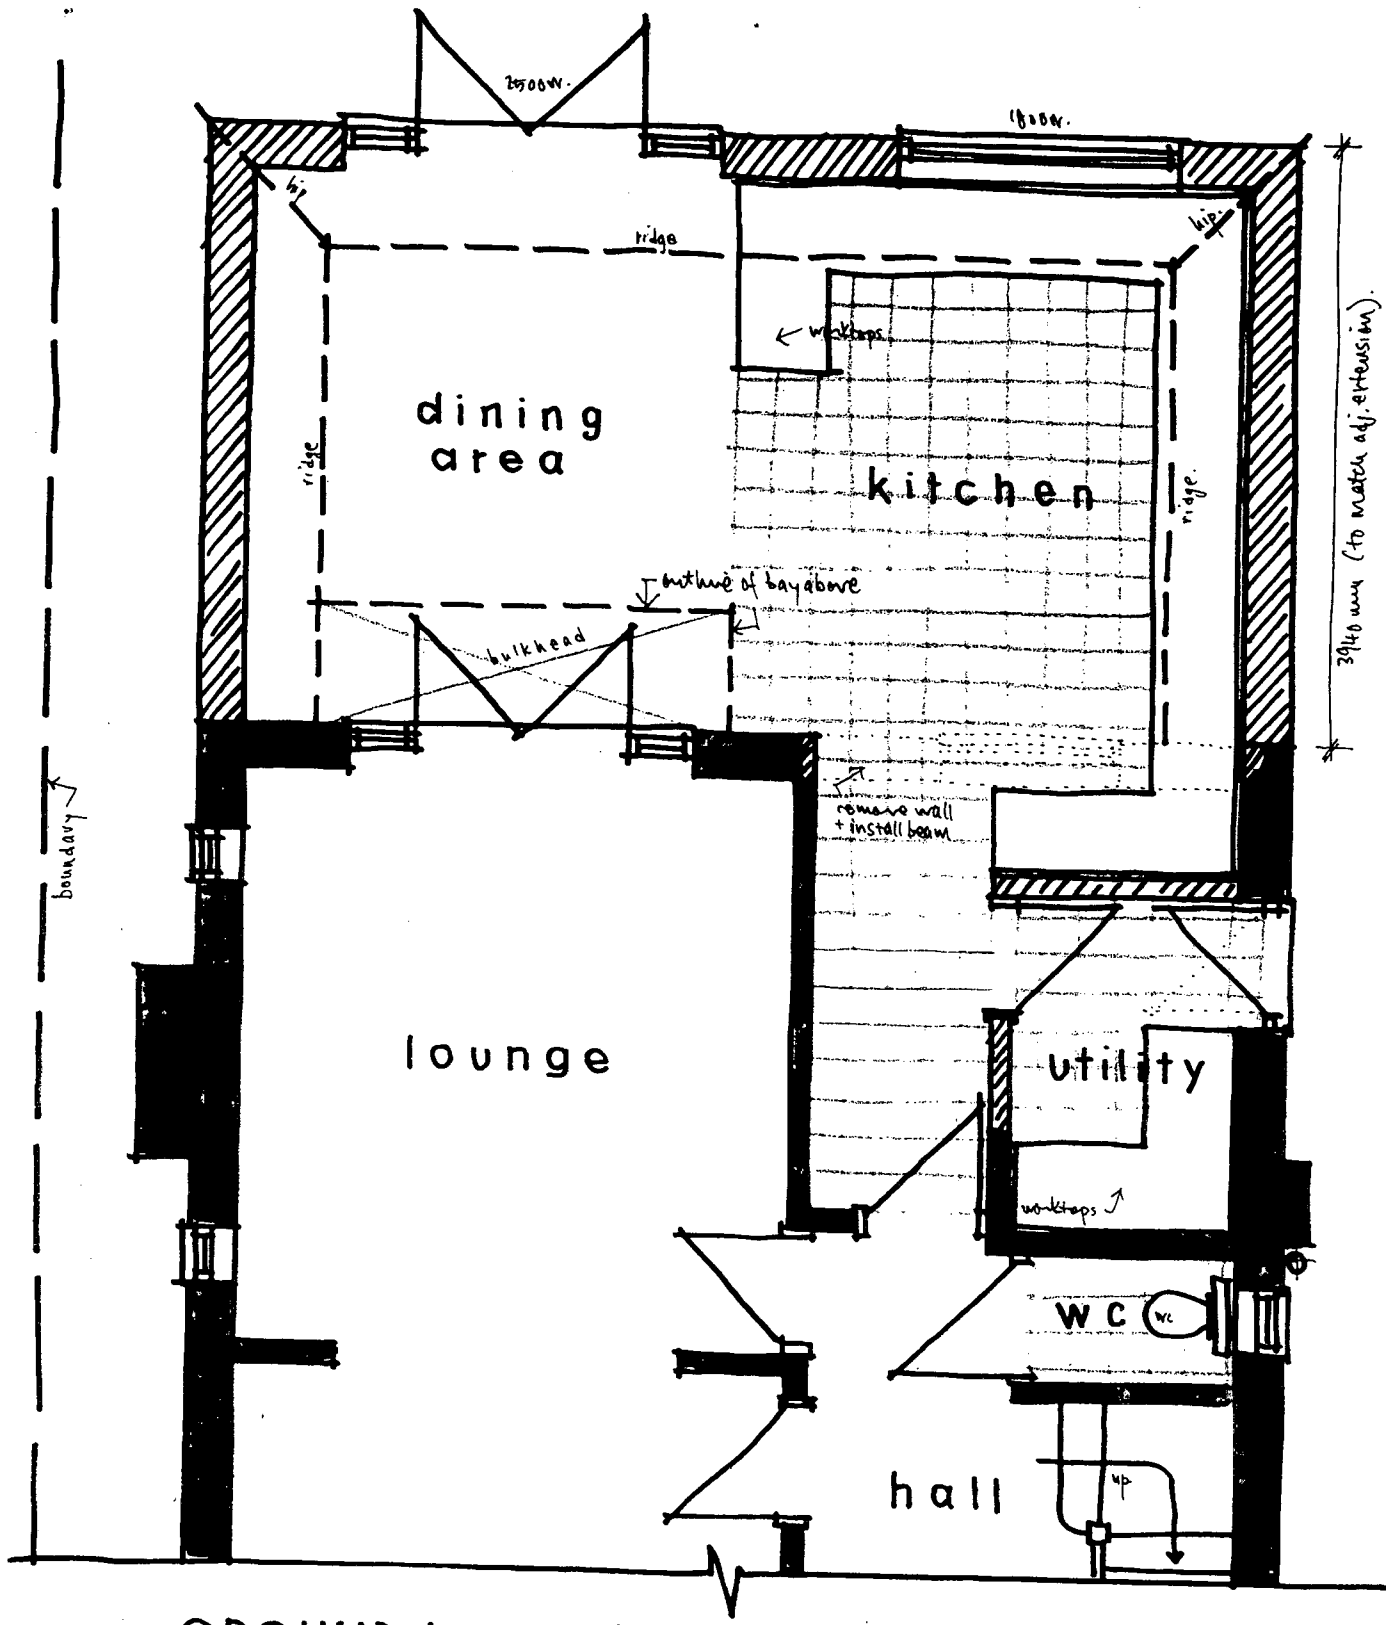



GROUND FLOOR PLAN 1:50

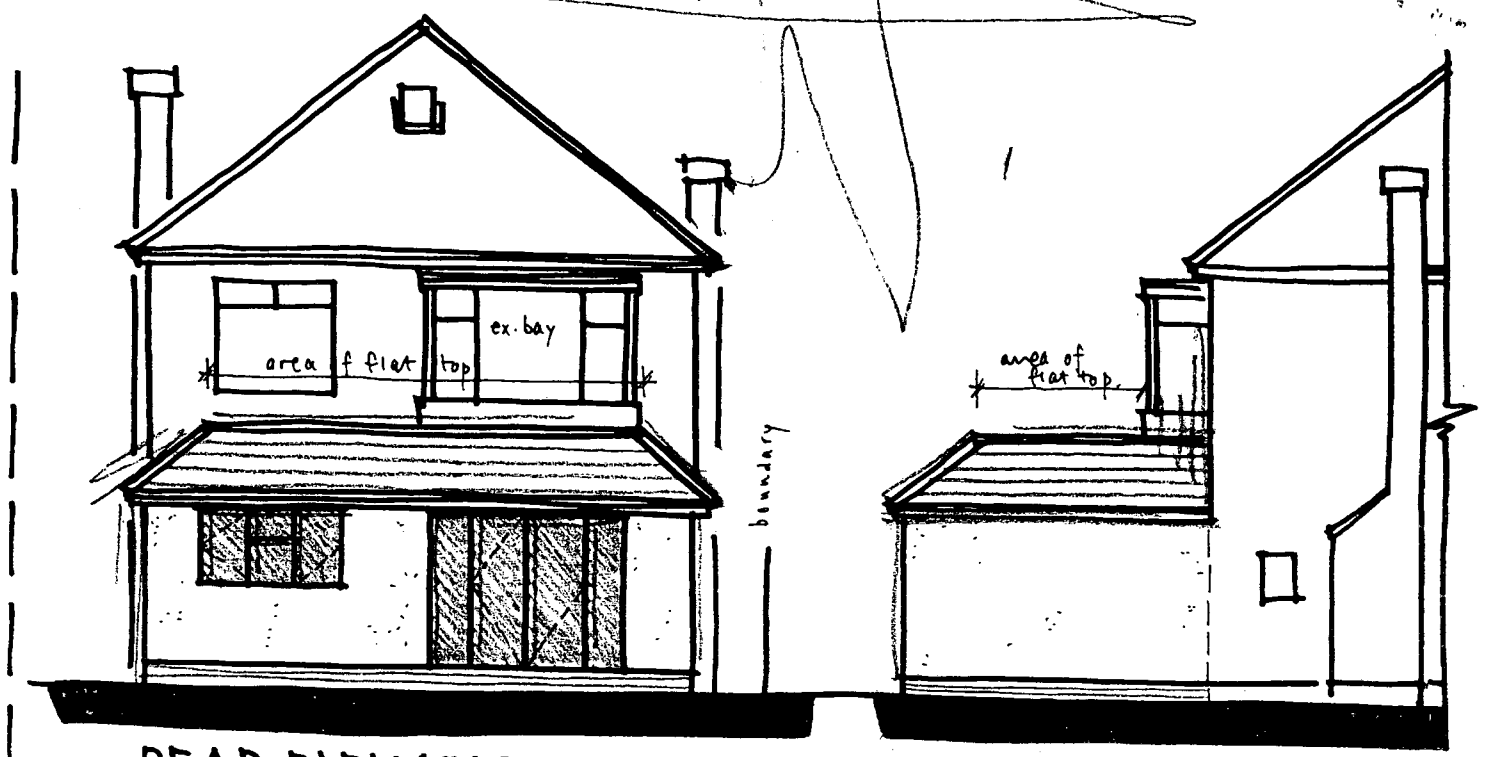


REAR ELEVATION 1:100 SIDE

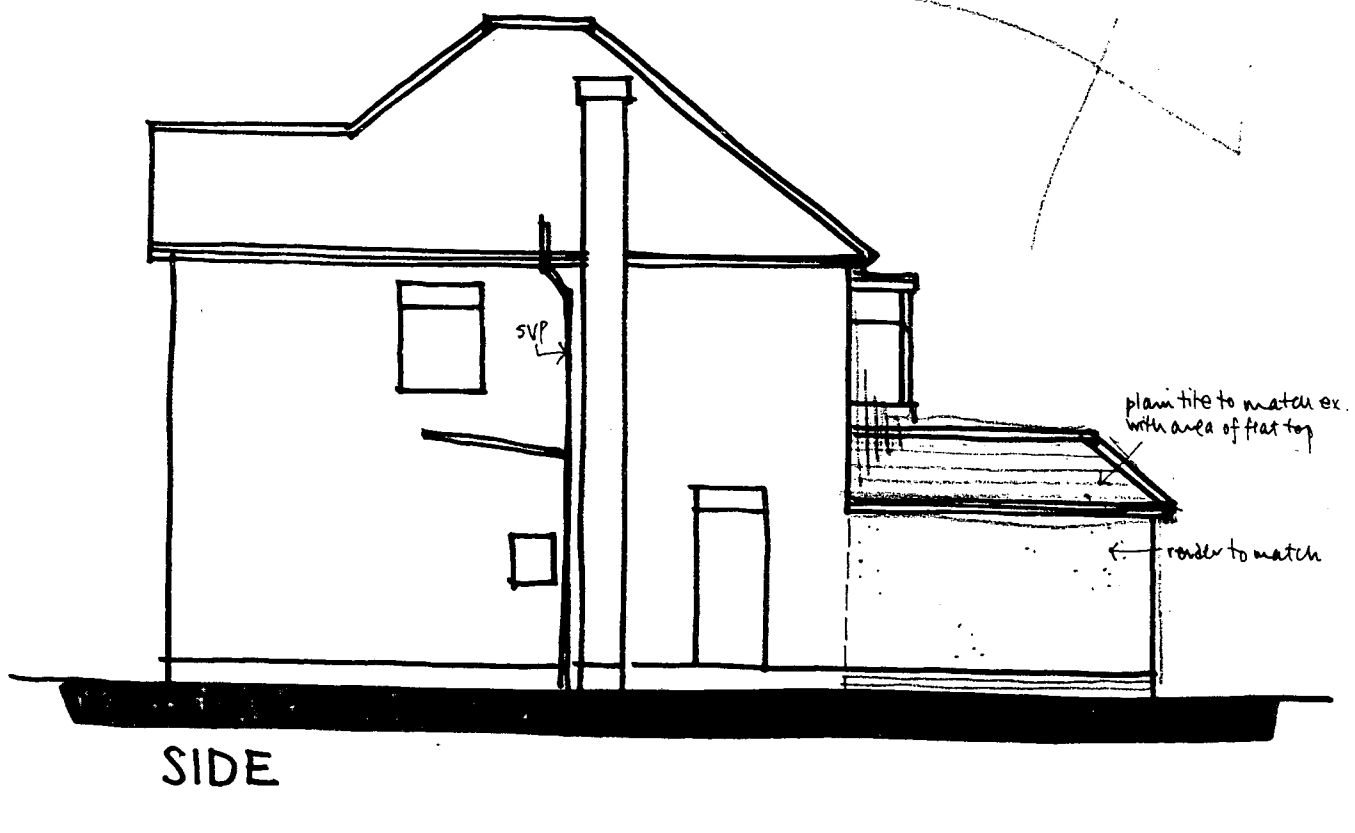


SIDE

Notes

1). all new works shown hatched ////////.
2). all dimensions are in millimetres and are approximate. (1m = 0.5m).

122 NYETIMBER LANE, ALDWICK, BOGNOR REGIS

Proposals 02 Sept 2008

Wayne Gander MCIAT
Architectural Technologist
98 Durrington Lane
Worthing
West Sussex BN13 2RQ
Tel/Fax 01903 694817

ARUN DISTRICT COUNCIL:AW/233/08