
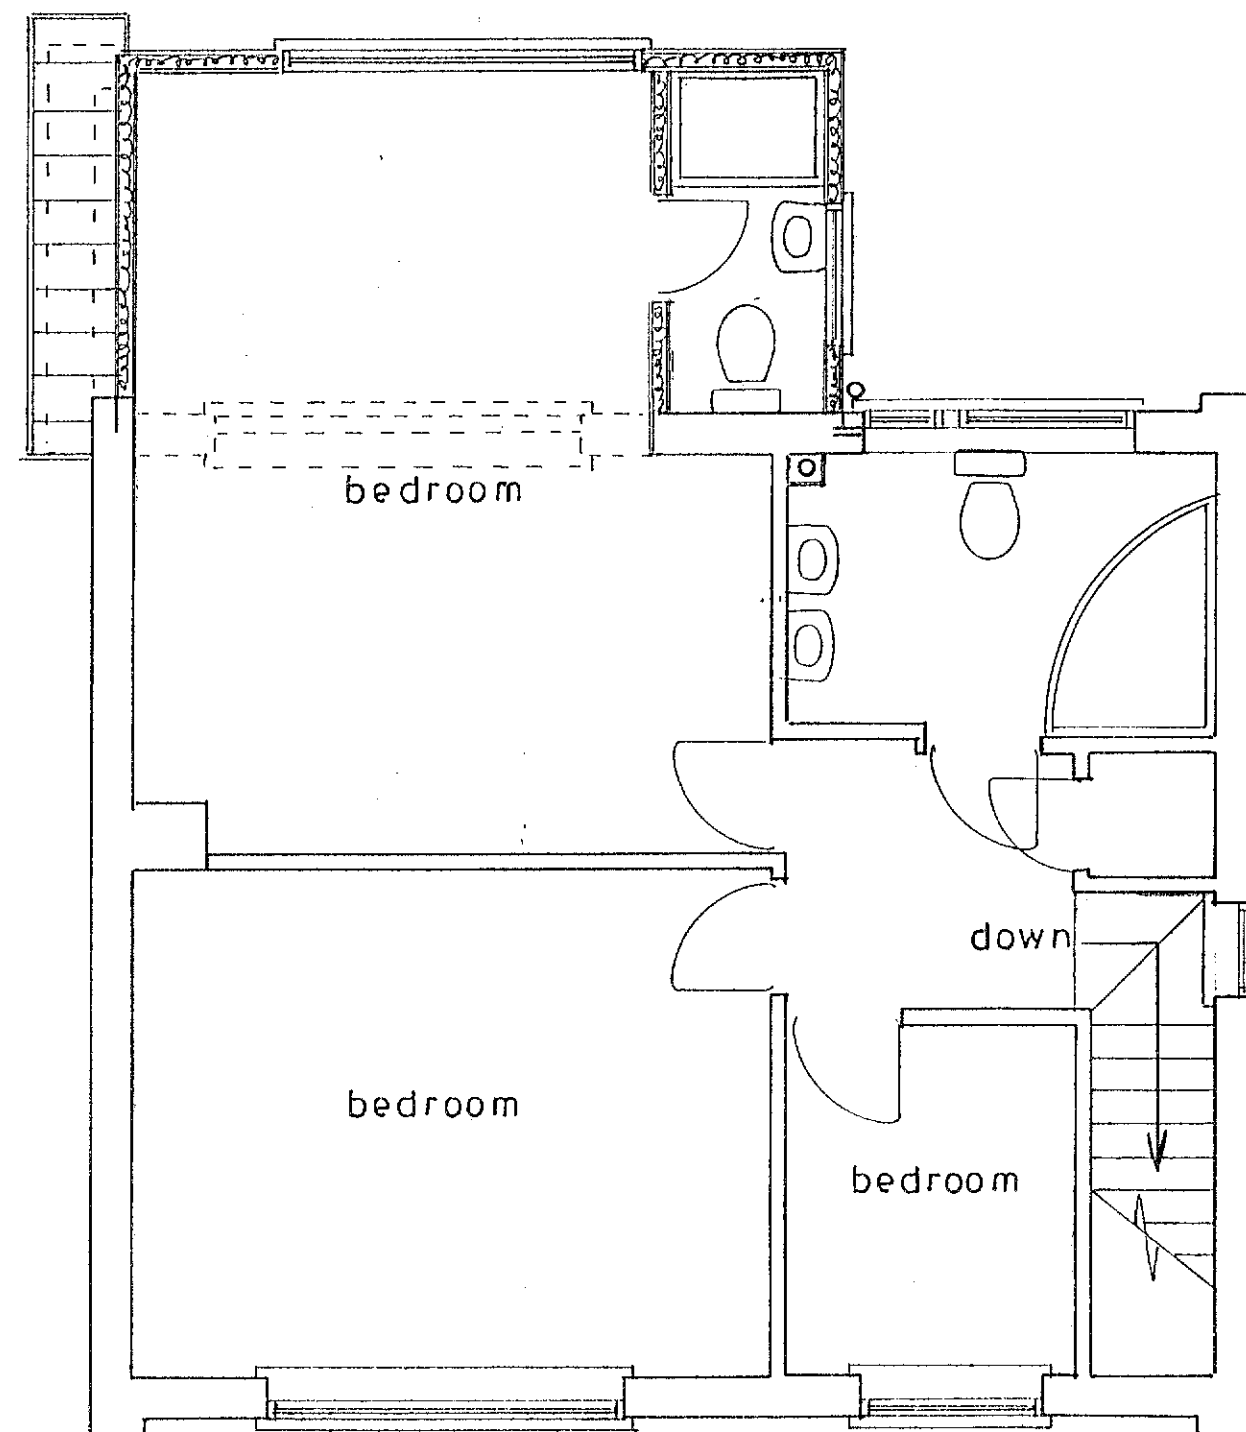
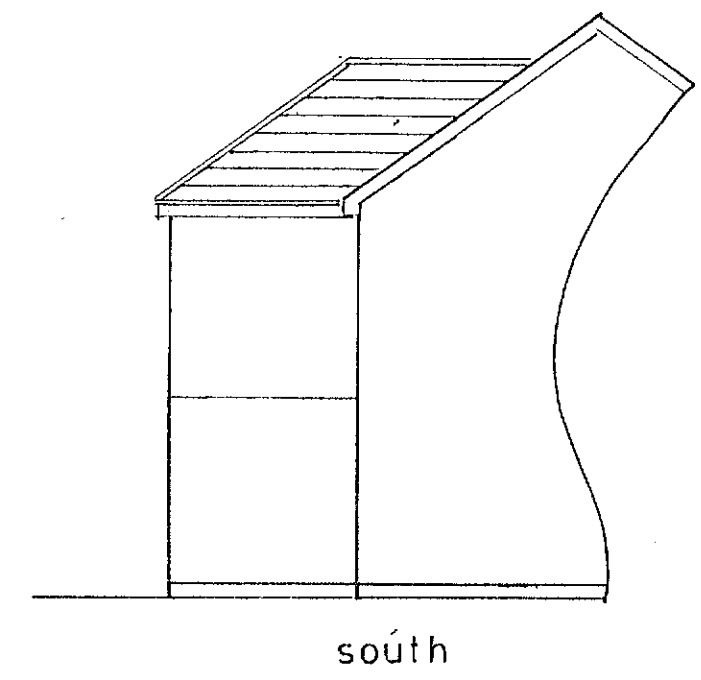
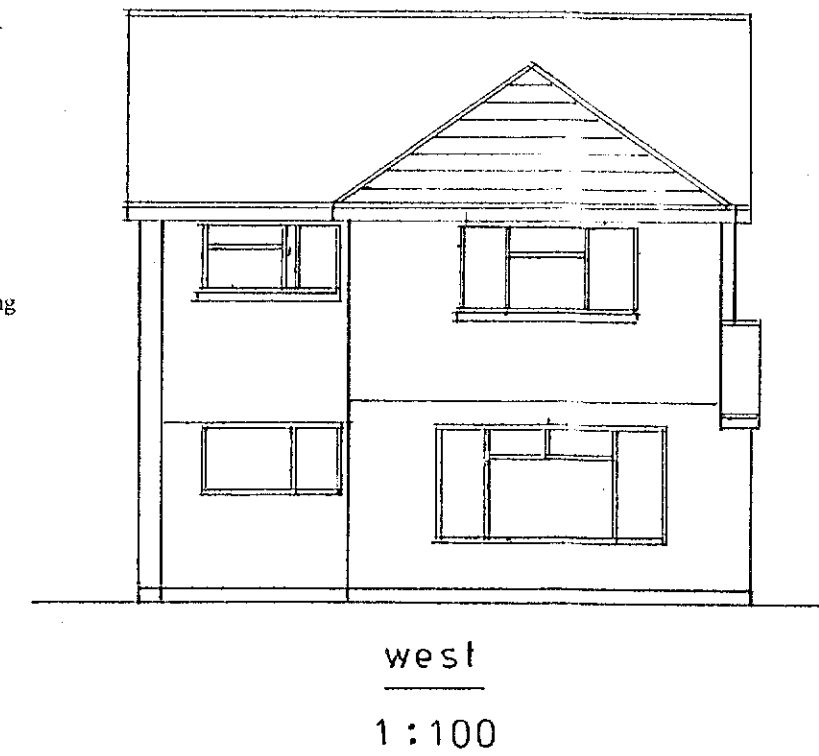


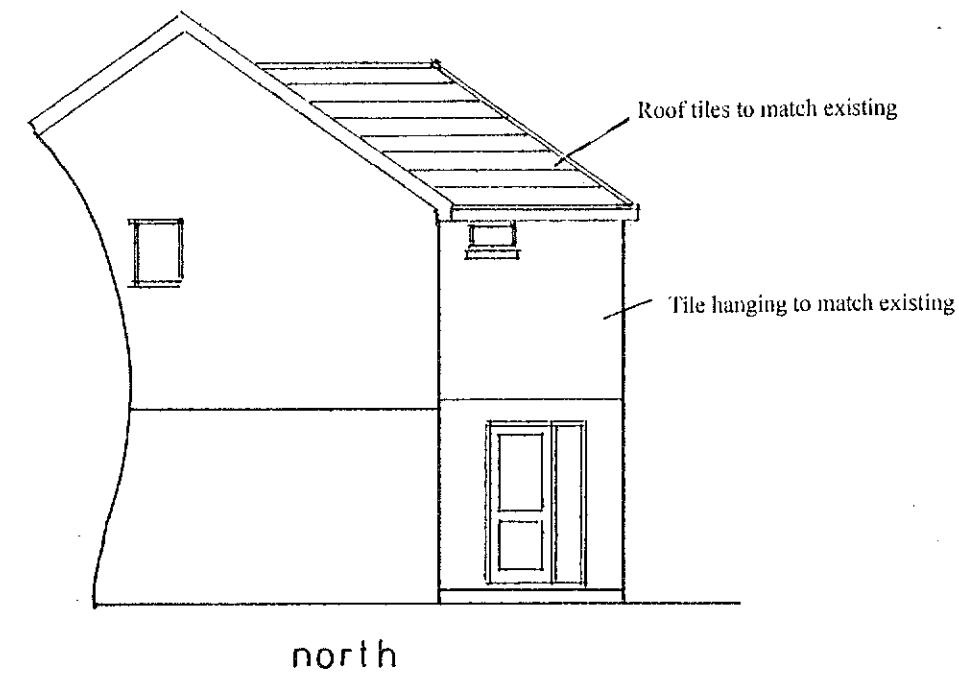

Proposed

PROPOSED 1ST FLOOR EXTENSION AT 61, QUEENSFIELDS WEST, WEST MEADS
FOR MR. & MRS. M. HARDING.

sheet 2 of 3

Bryan Butcher
Rainbow Cottage
Nyetimber Lane
Bognor Regis PO21 3JX
01243 266871
07973 233442
bryan.butcher@btinternet.com
www.bryanbutcher.com