



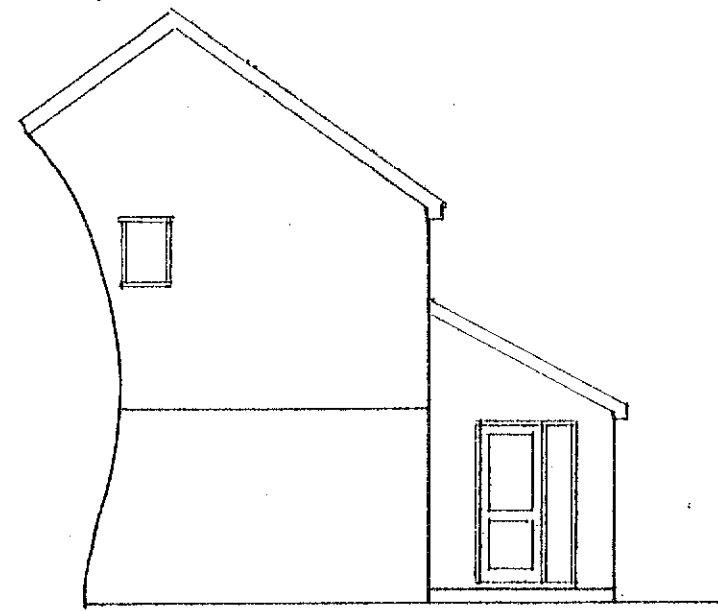


north

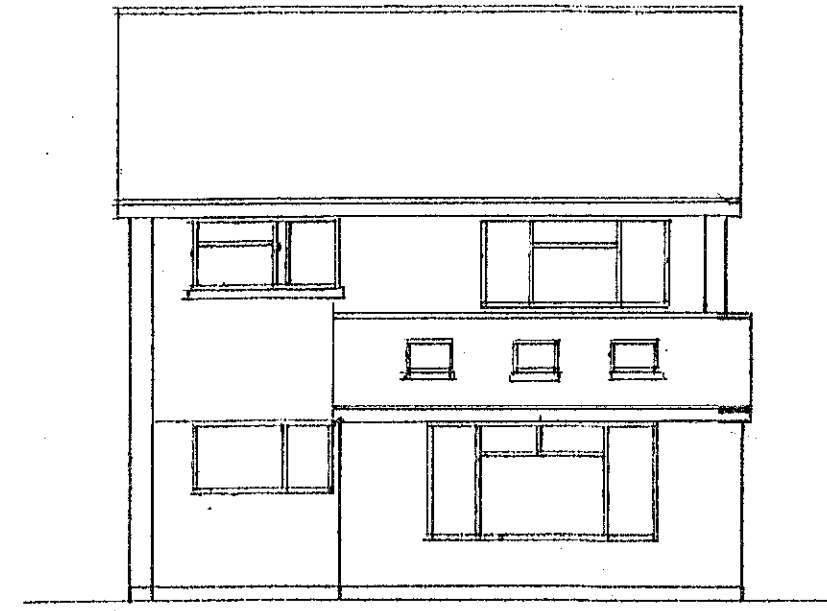


west

1 : 100

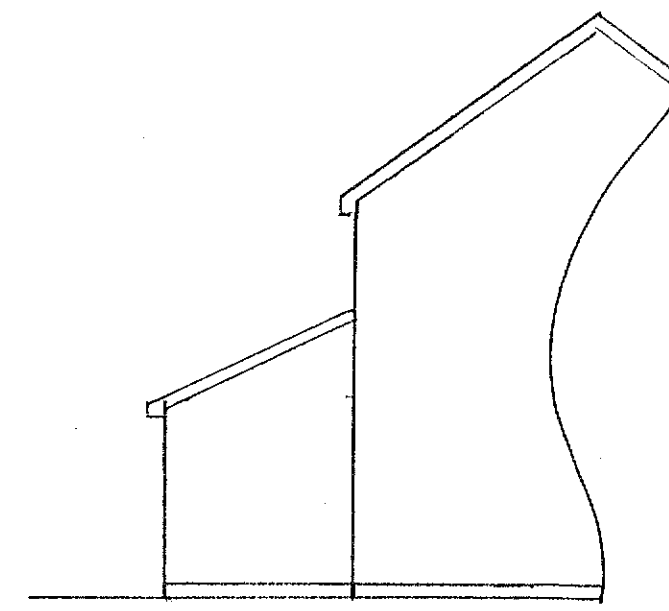


south

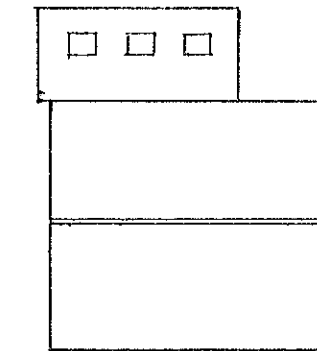


roof plan

1 : 200

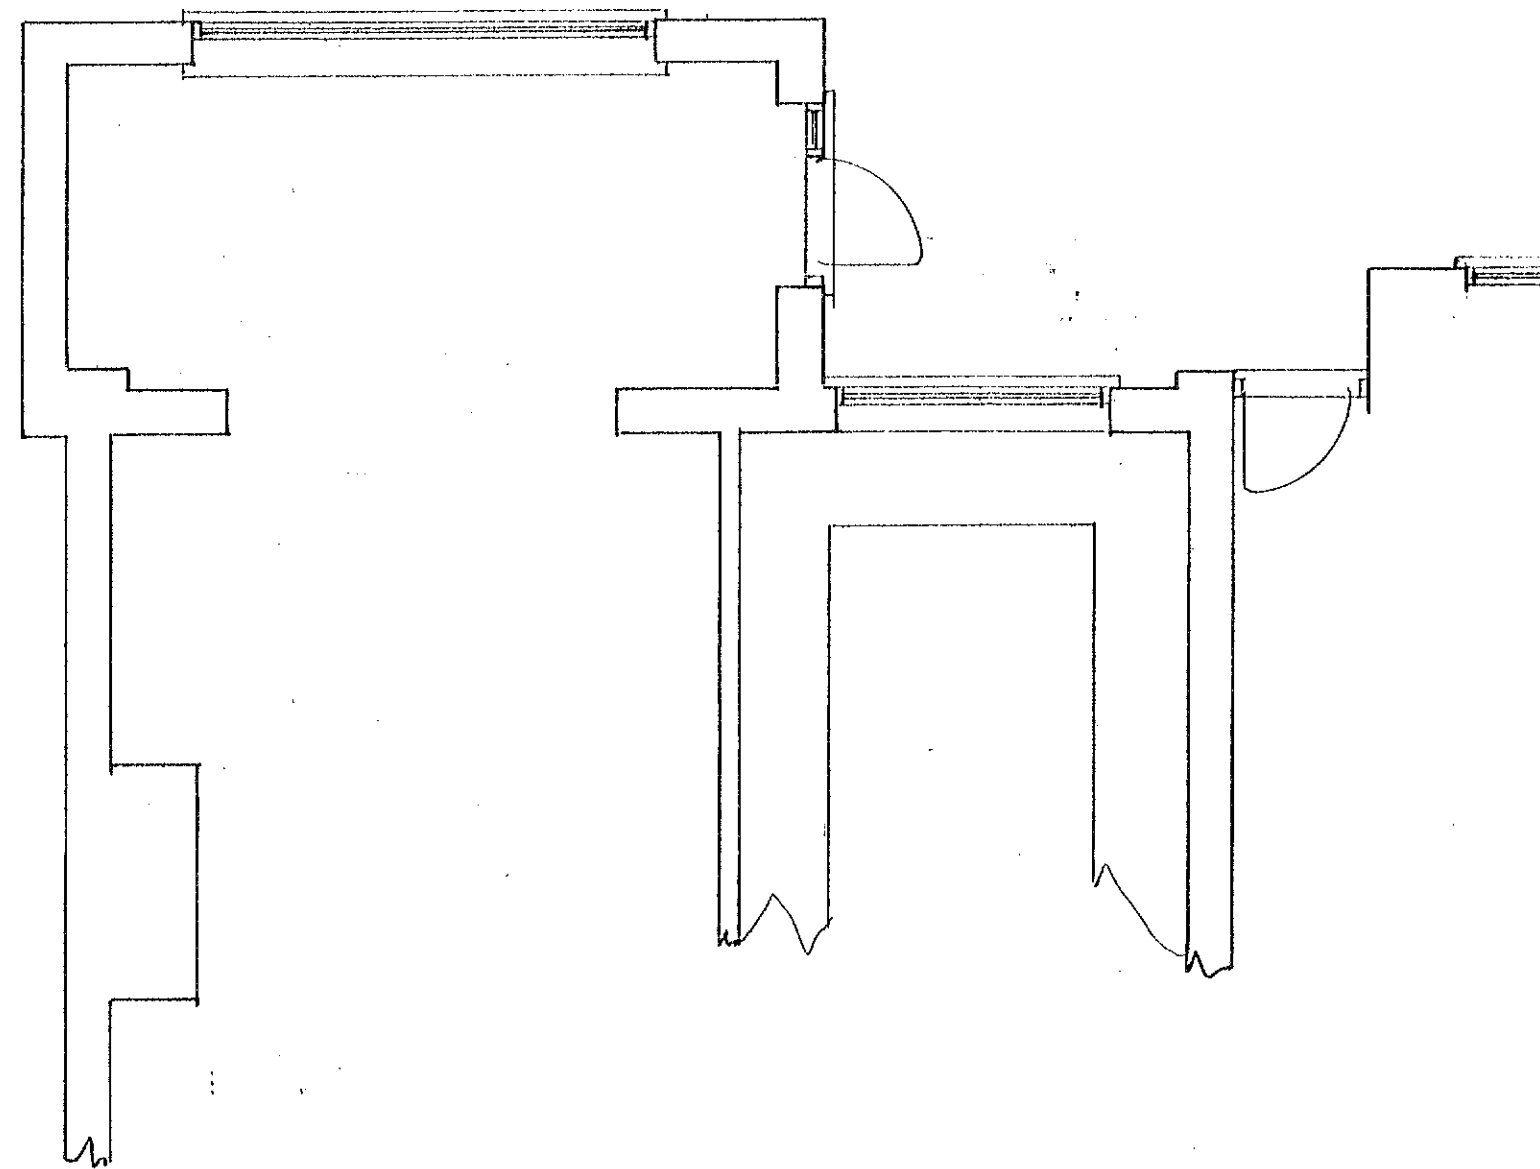


Ground floor plan

1 : 50

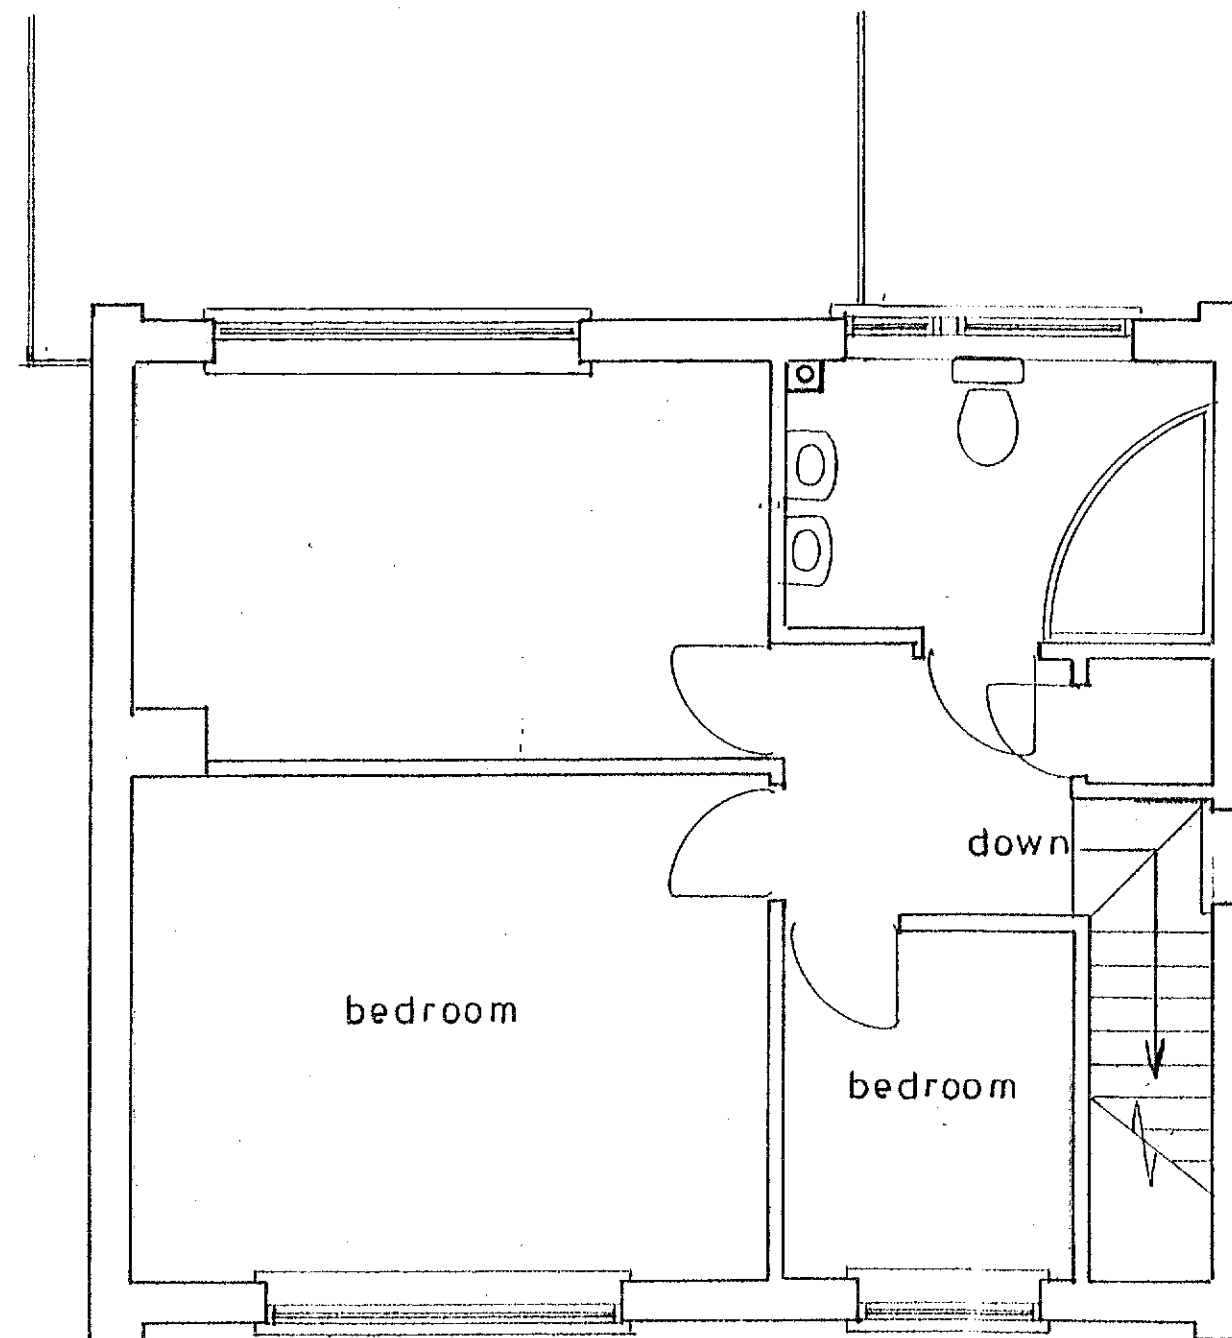

1st floor plan

1 : 50

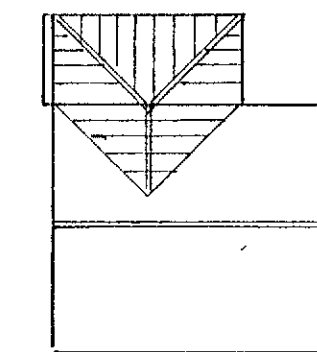

proposed roof plan

PROPOSED 1ST FLOOR EXTENSION AT 61, QUEENSFIELDS WEST, WEST MEADS
FOR MR. & MRS. M. HARDING.

sheet 3 of 3

Bryan Butcher
Rainbow Cottage
Nyetimber Lane
Bognor Regis PO21 3JX
01243 266871
07973 233442
bryan.butcher@btinternet.com
www.bryanbutcher.com