


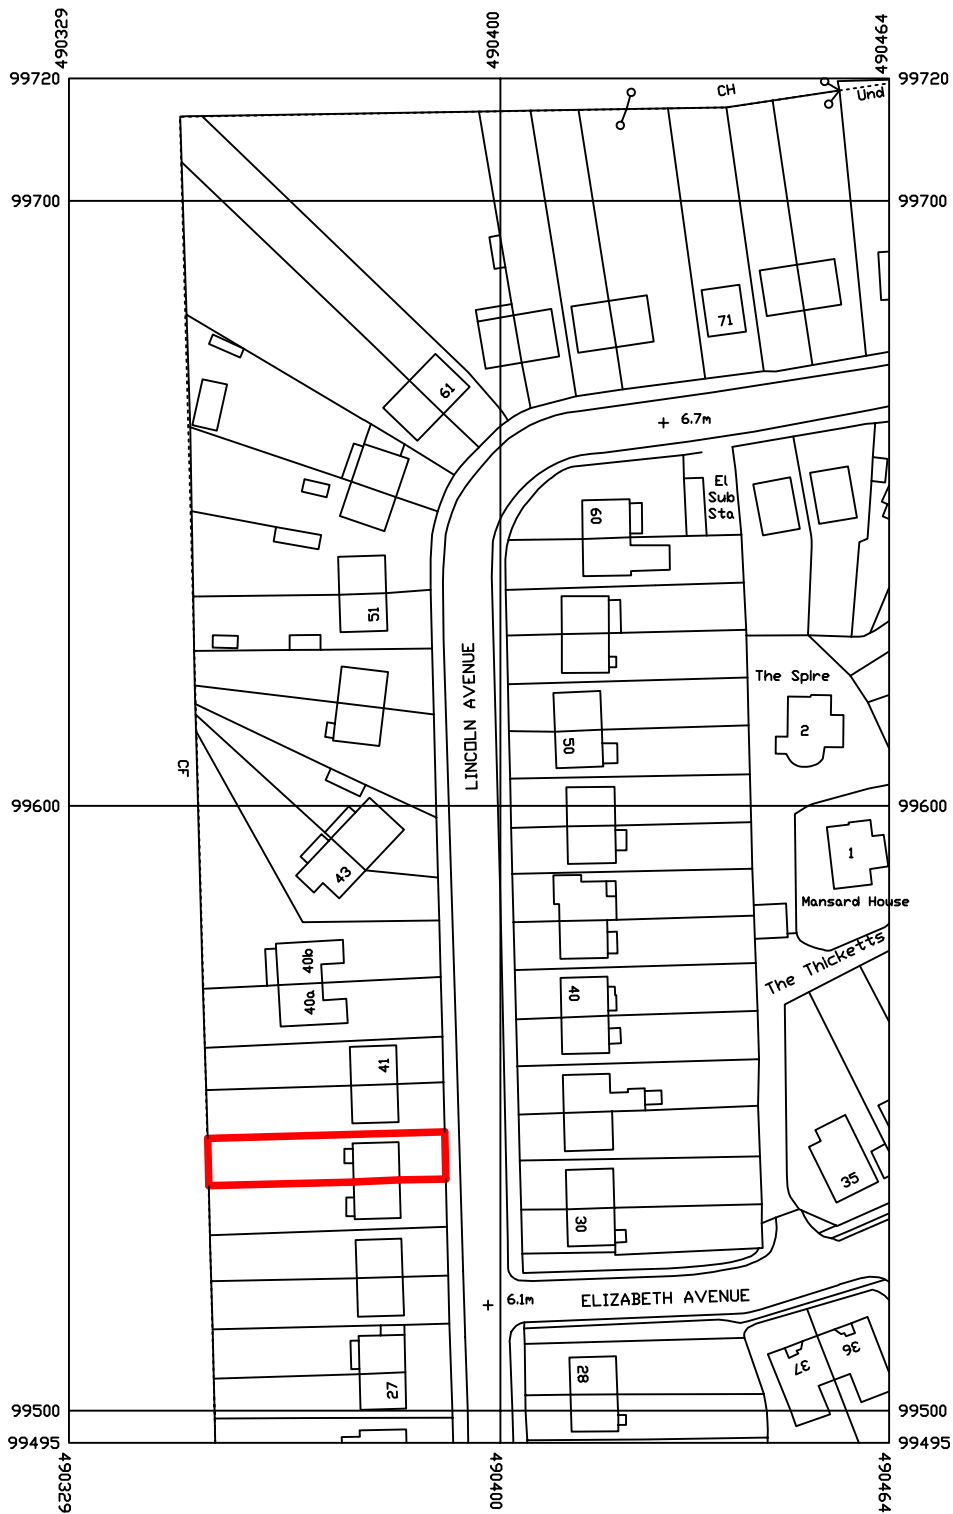

0 20 40

Sheet 1 - Location Plan
scale 1:1250 @ A4