


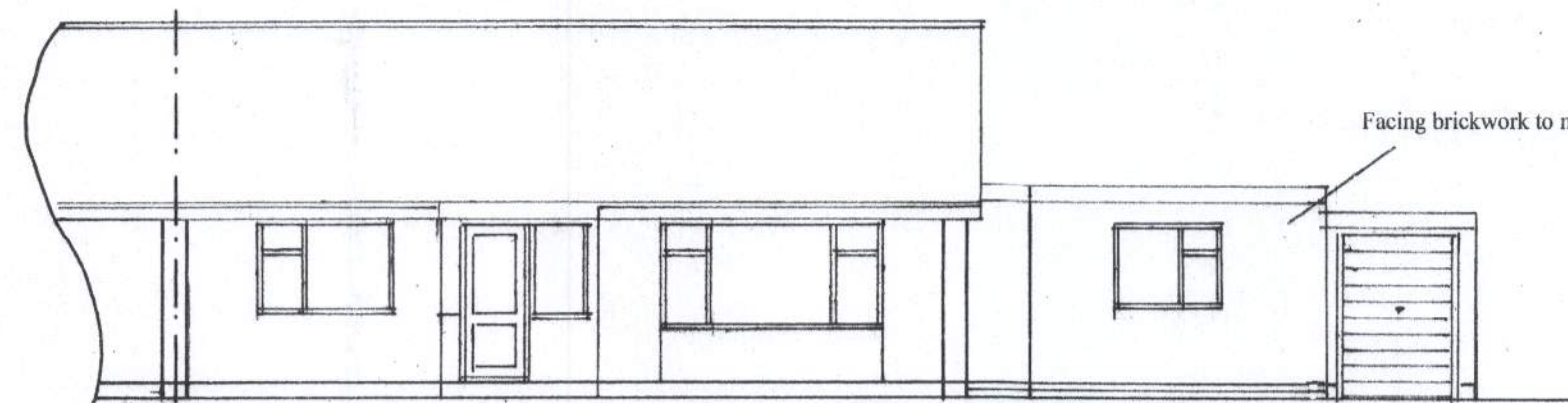


east




south

1 : 100

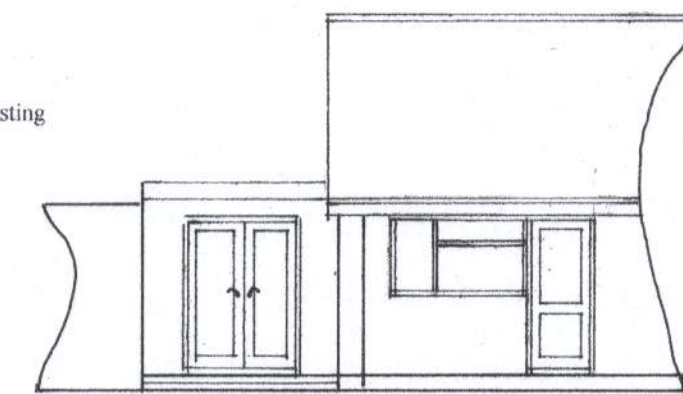

north

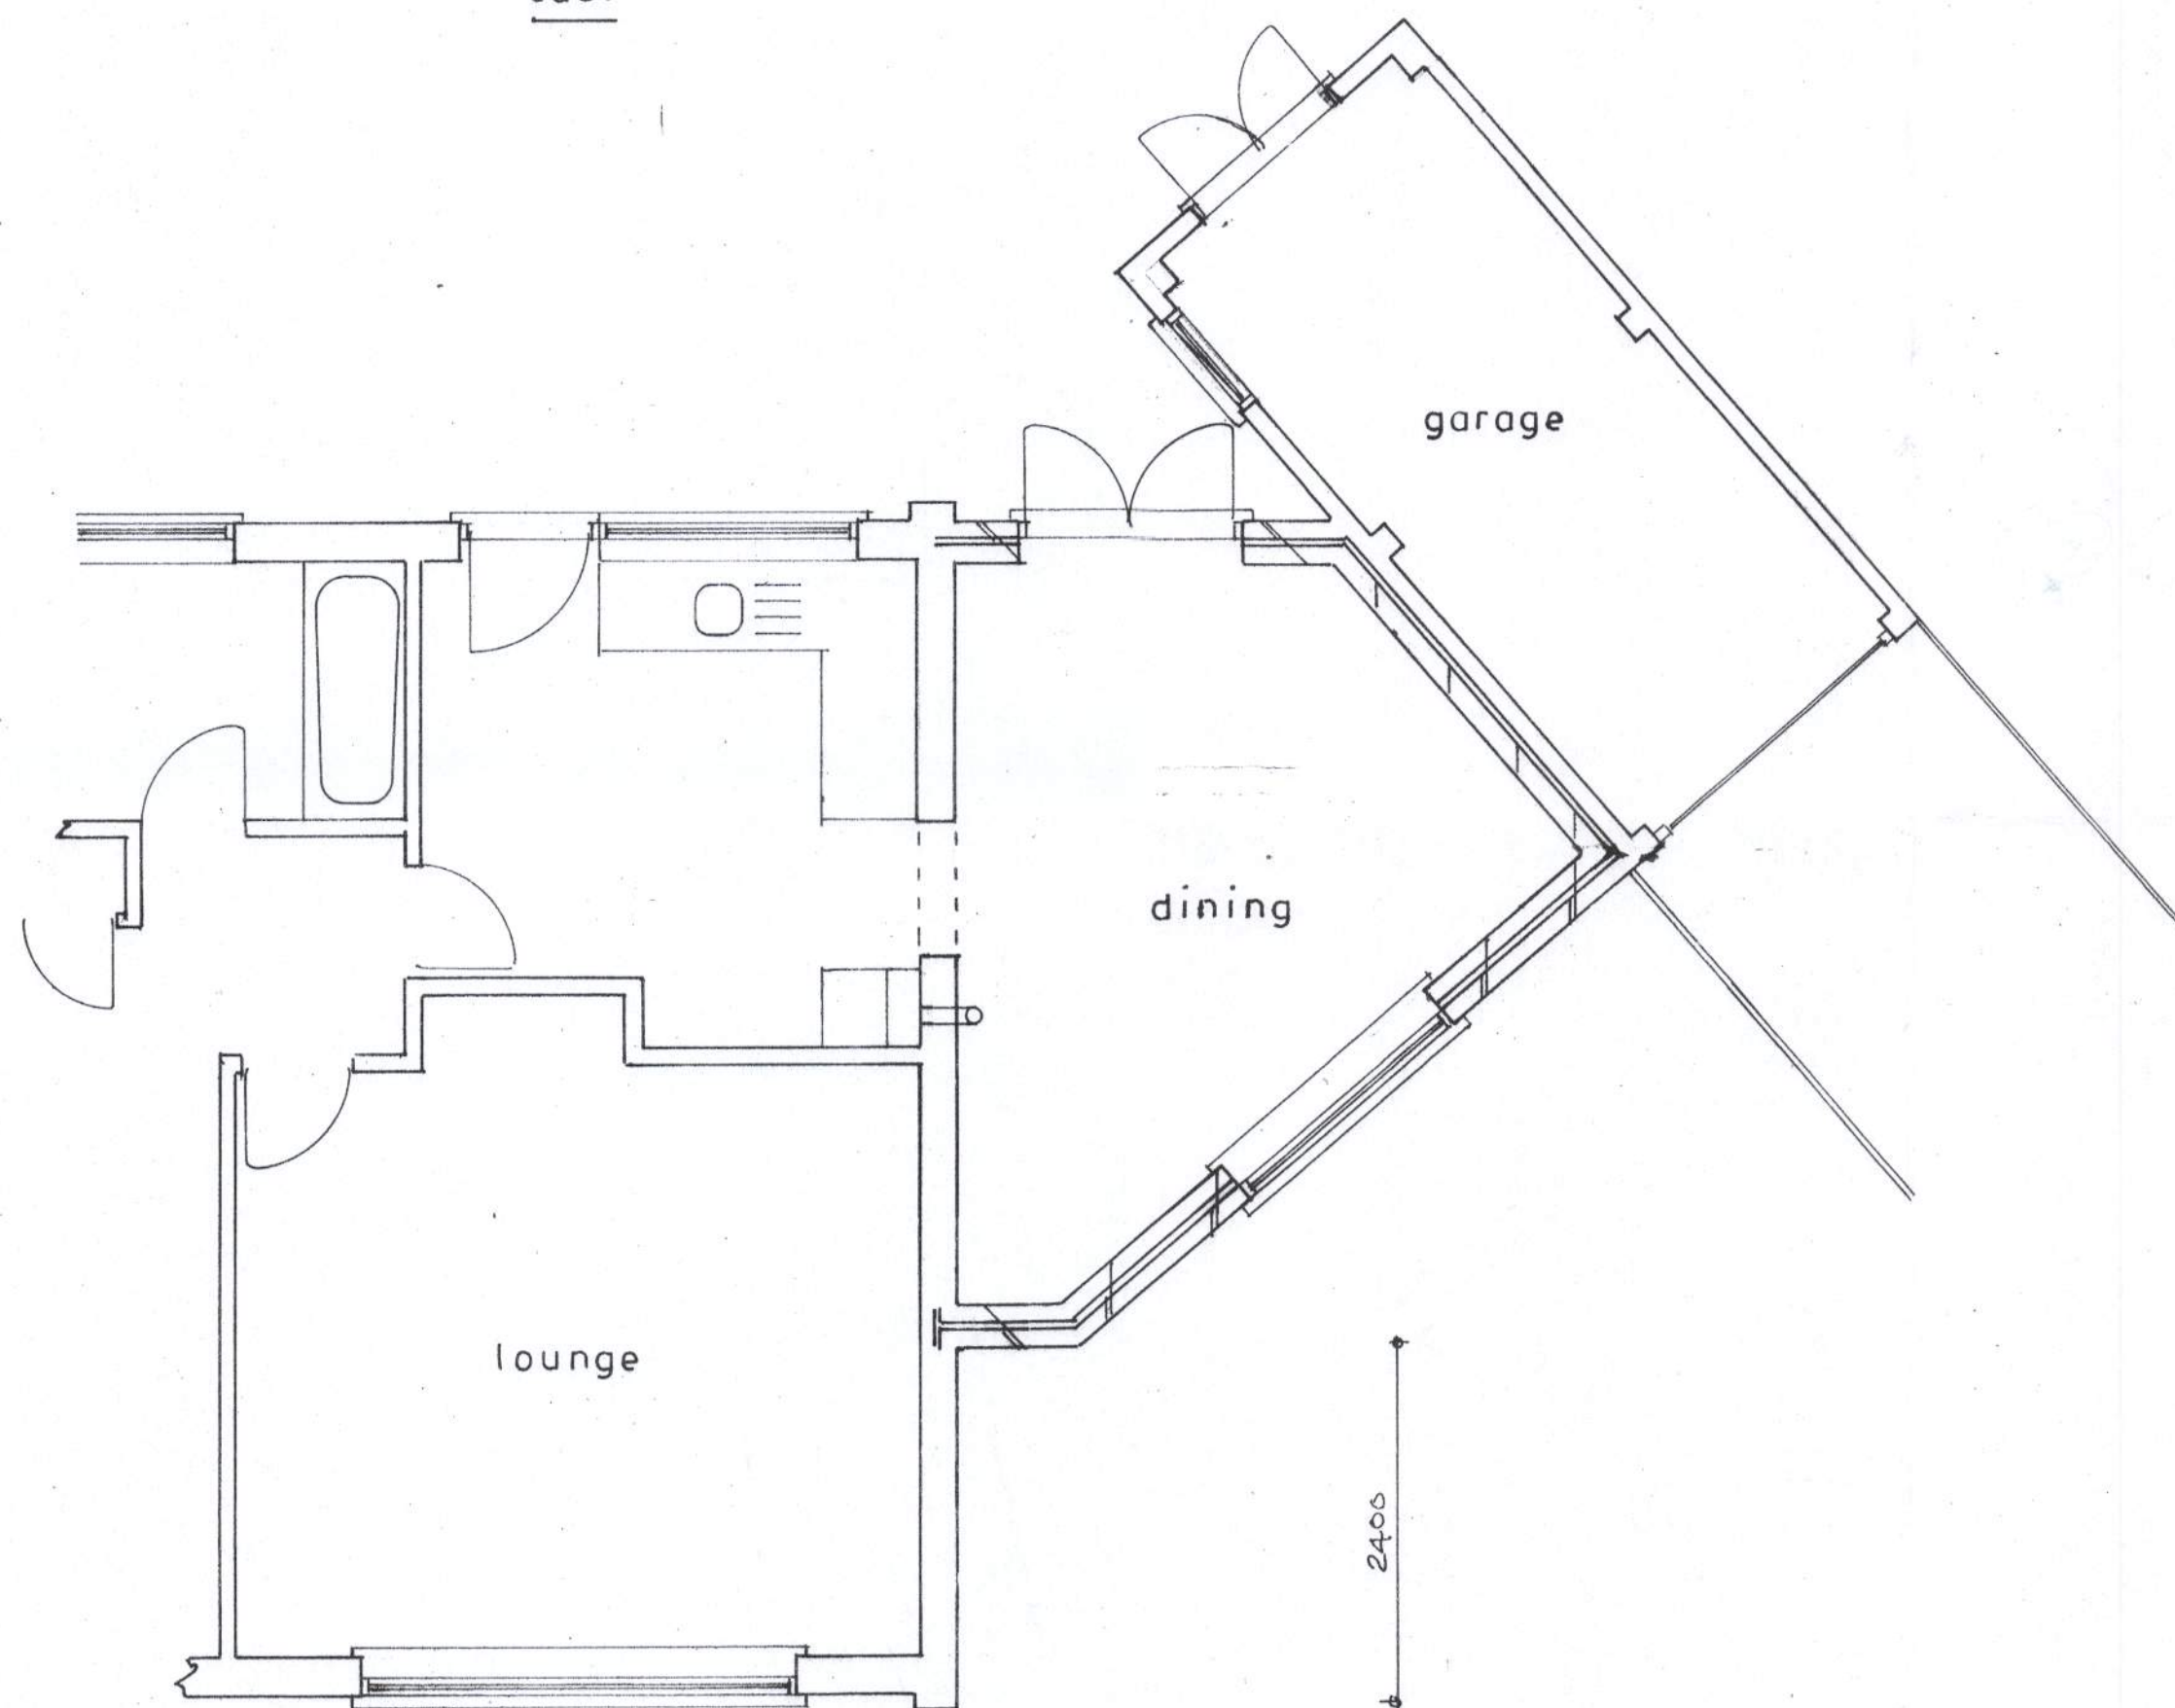

Plan
1 : 50



location plan

1 : 1250



block plan

1 : 500

Ordnance Survey
Paper Map Copying
Licence No.
100056538

Proposed

PROPOSED SINGLE STOREY EXTENSION AT 34, CHURCHILL AVE., WEST MEADS
FOR MRS. P. WARNER.

sheet 1 of 2

Bryan Butcher
Rainbow Cottage
Nyetimber Lane
Bognor Regis PO21 3JX
01243 266871
07973 233442
bryan.butcher@btinternet.com
www.bryanbutcher.com