


REF 1

ROYAL BAM COURT

NOT TO SCALE

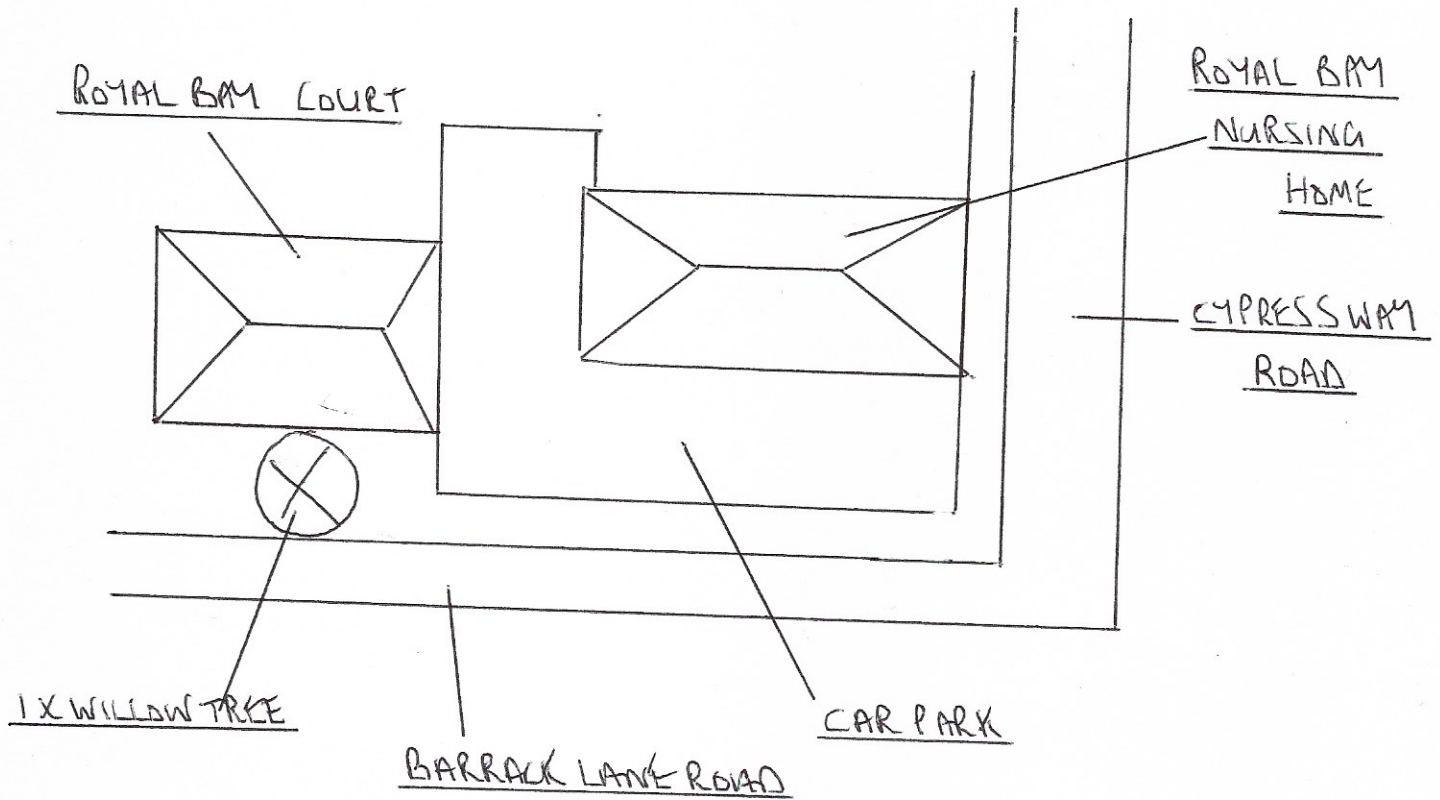

1. TO REDUCE WILLOW TREE BY 4 METERS  
NORTHSIDE AND 2.5 METERS ON REST  
OF CIRCUMFERENCE.