



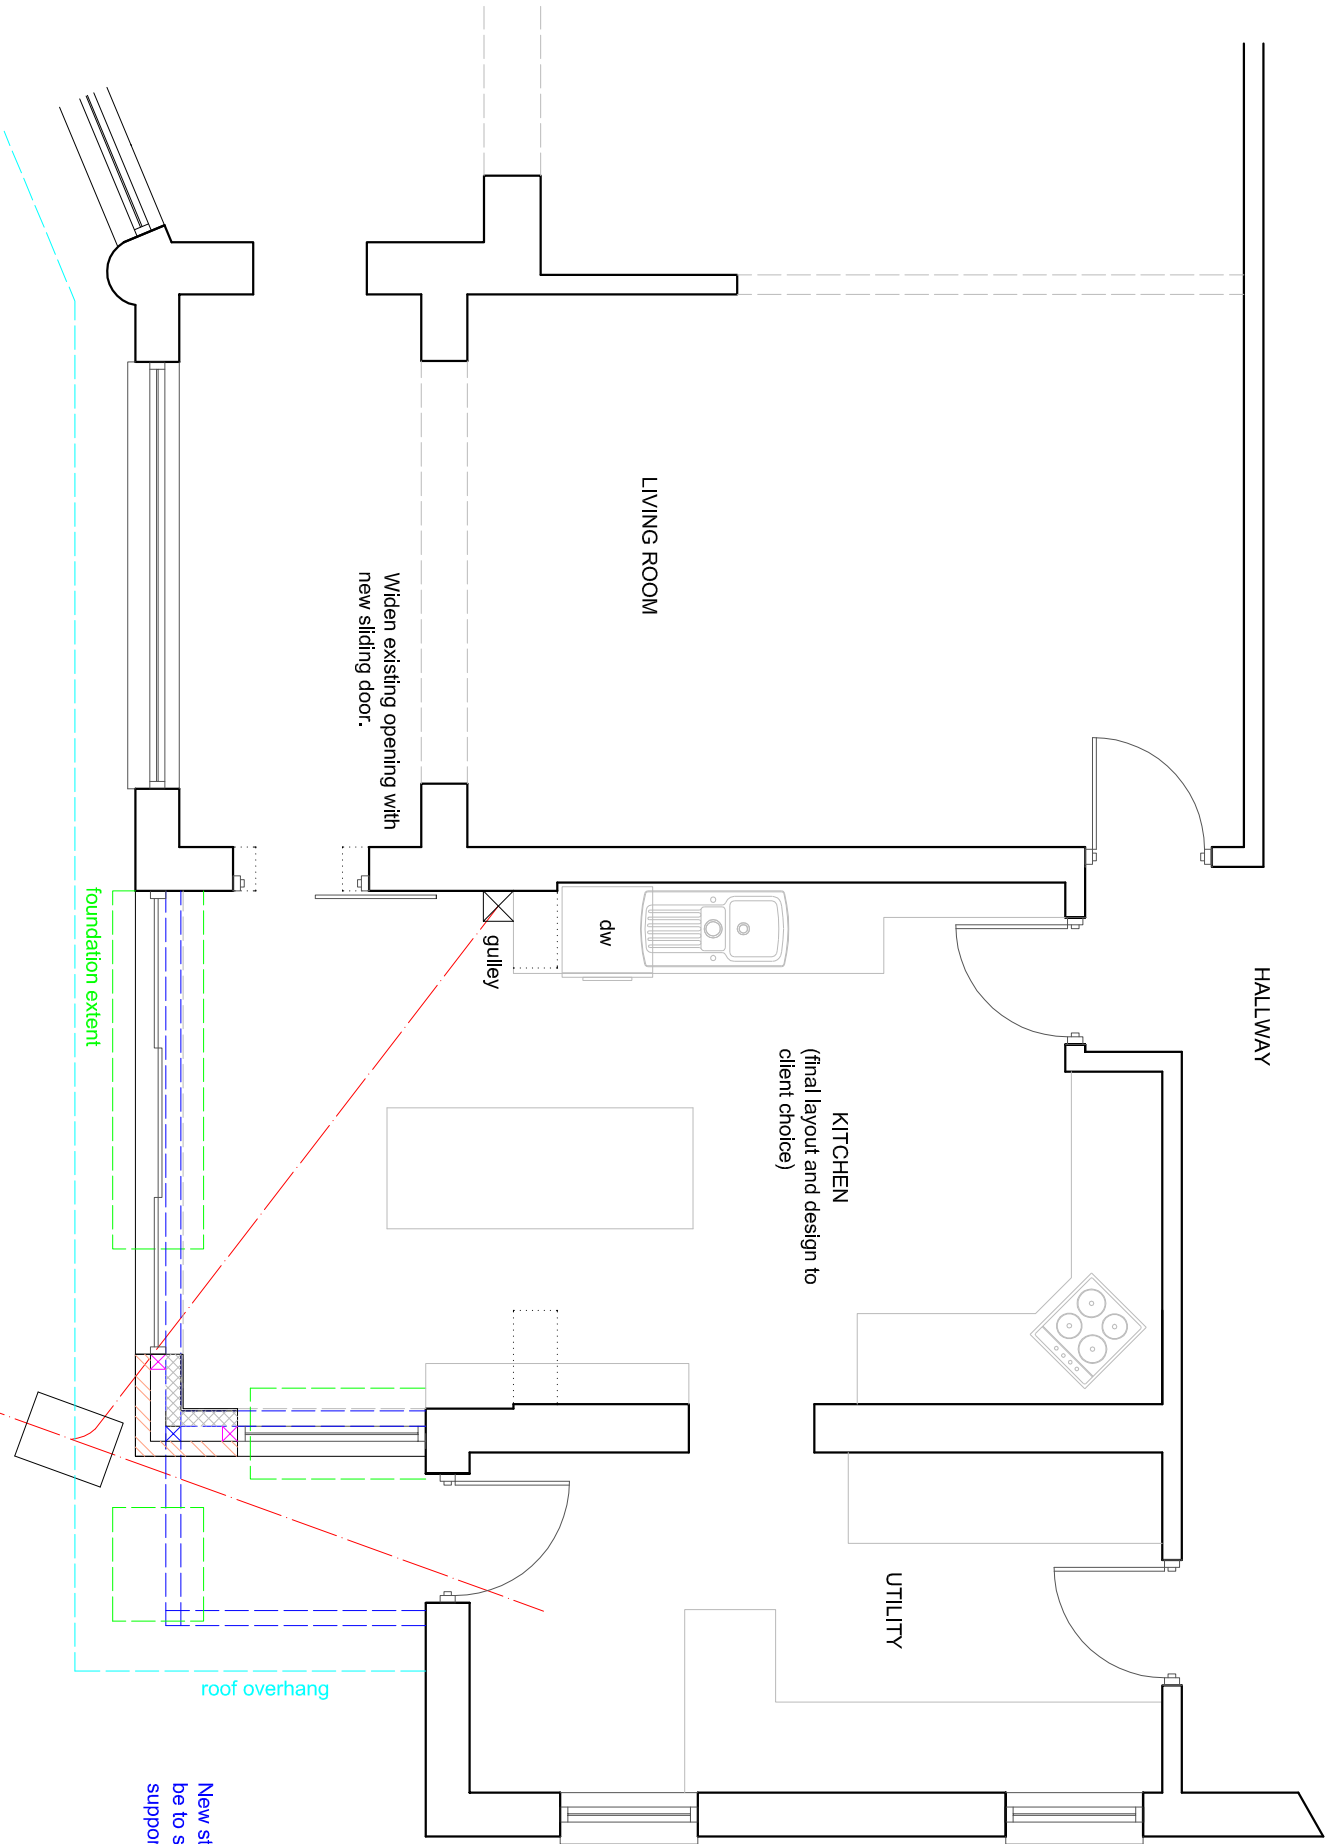

PROPOSED GROUND FLOOR PLAN

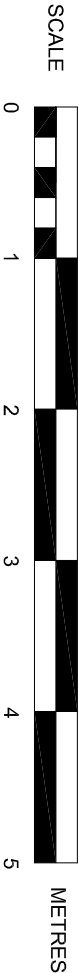

SUSSEX BUILDING CONSULTANCY LIMITED

25 THE FAIRWAY, ALDWICK,
BOGNOR REGIS, WEST SUSSEX.

SCALE - 1/50 REV - A DATE - 24/06/2021

LABC partner

3 NORTHCOTE ROAD
BOGNOR REGIS
PO21 5LZ
TEL/FAX - (01243) 861379