



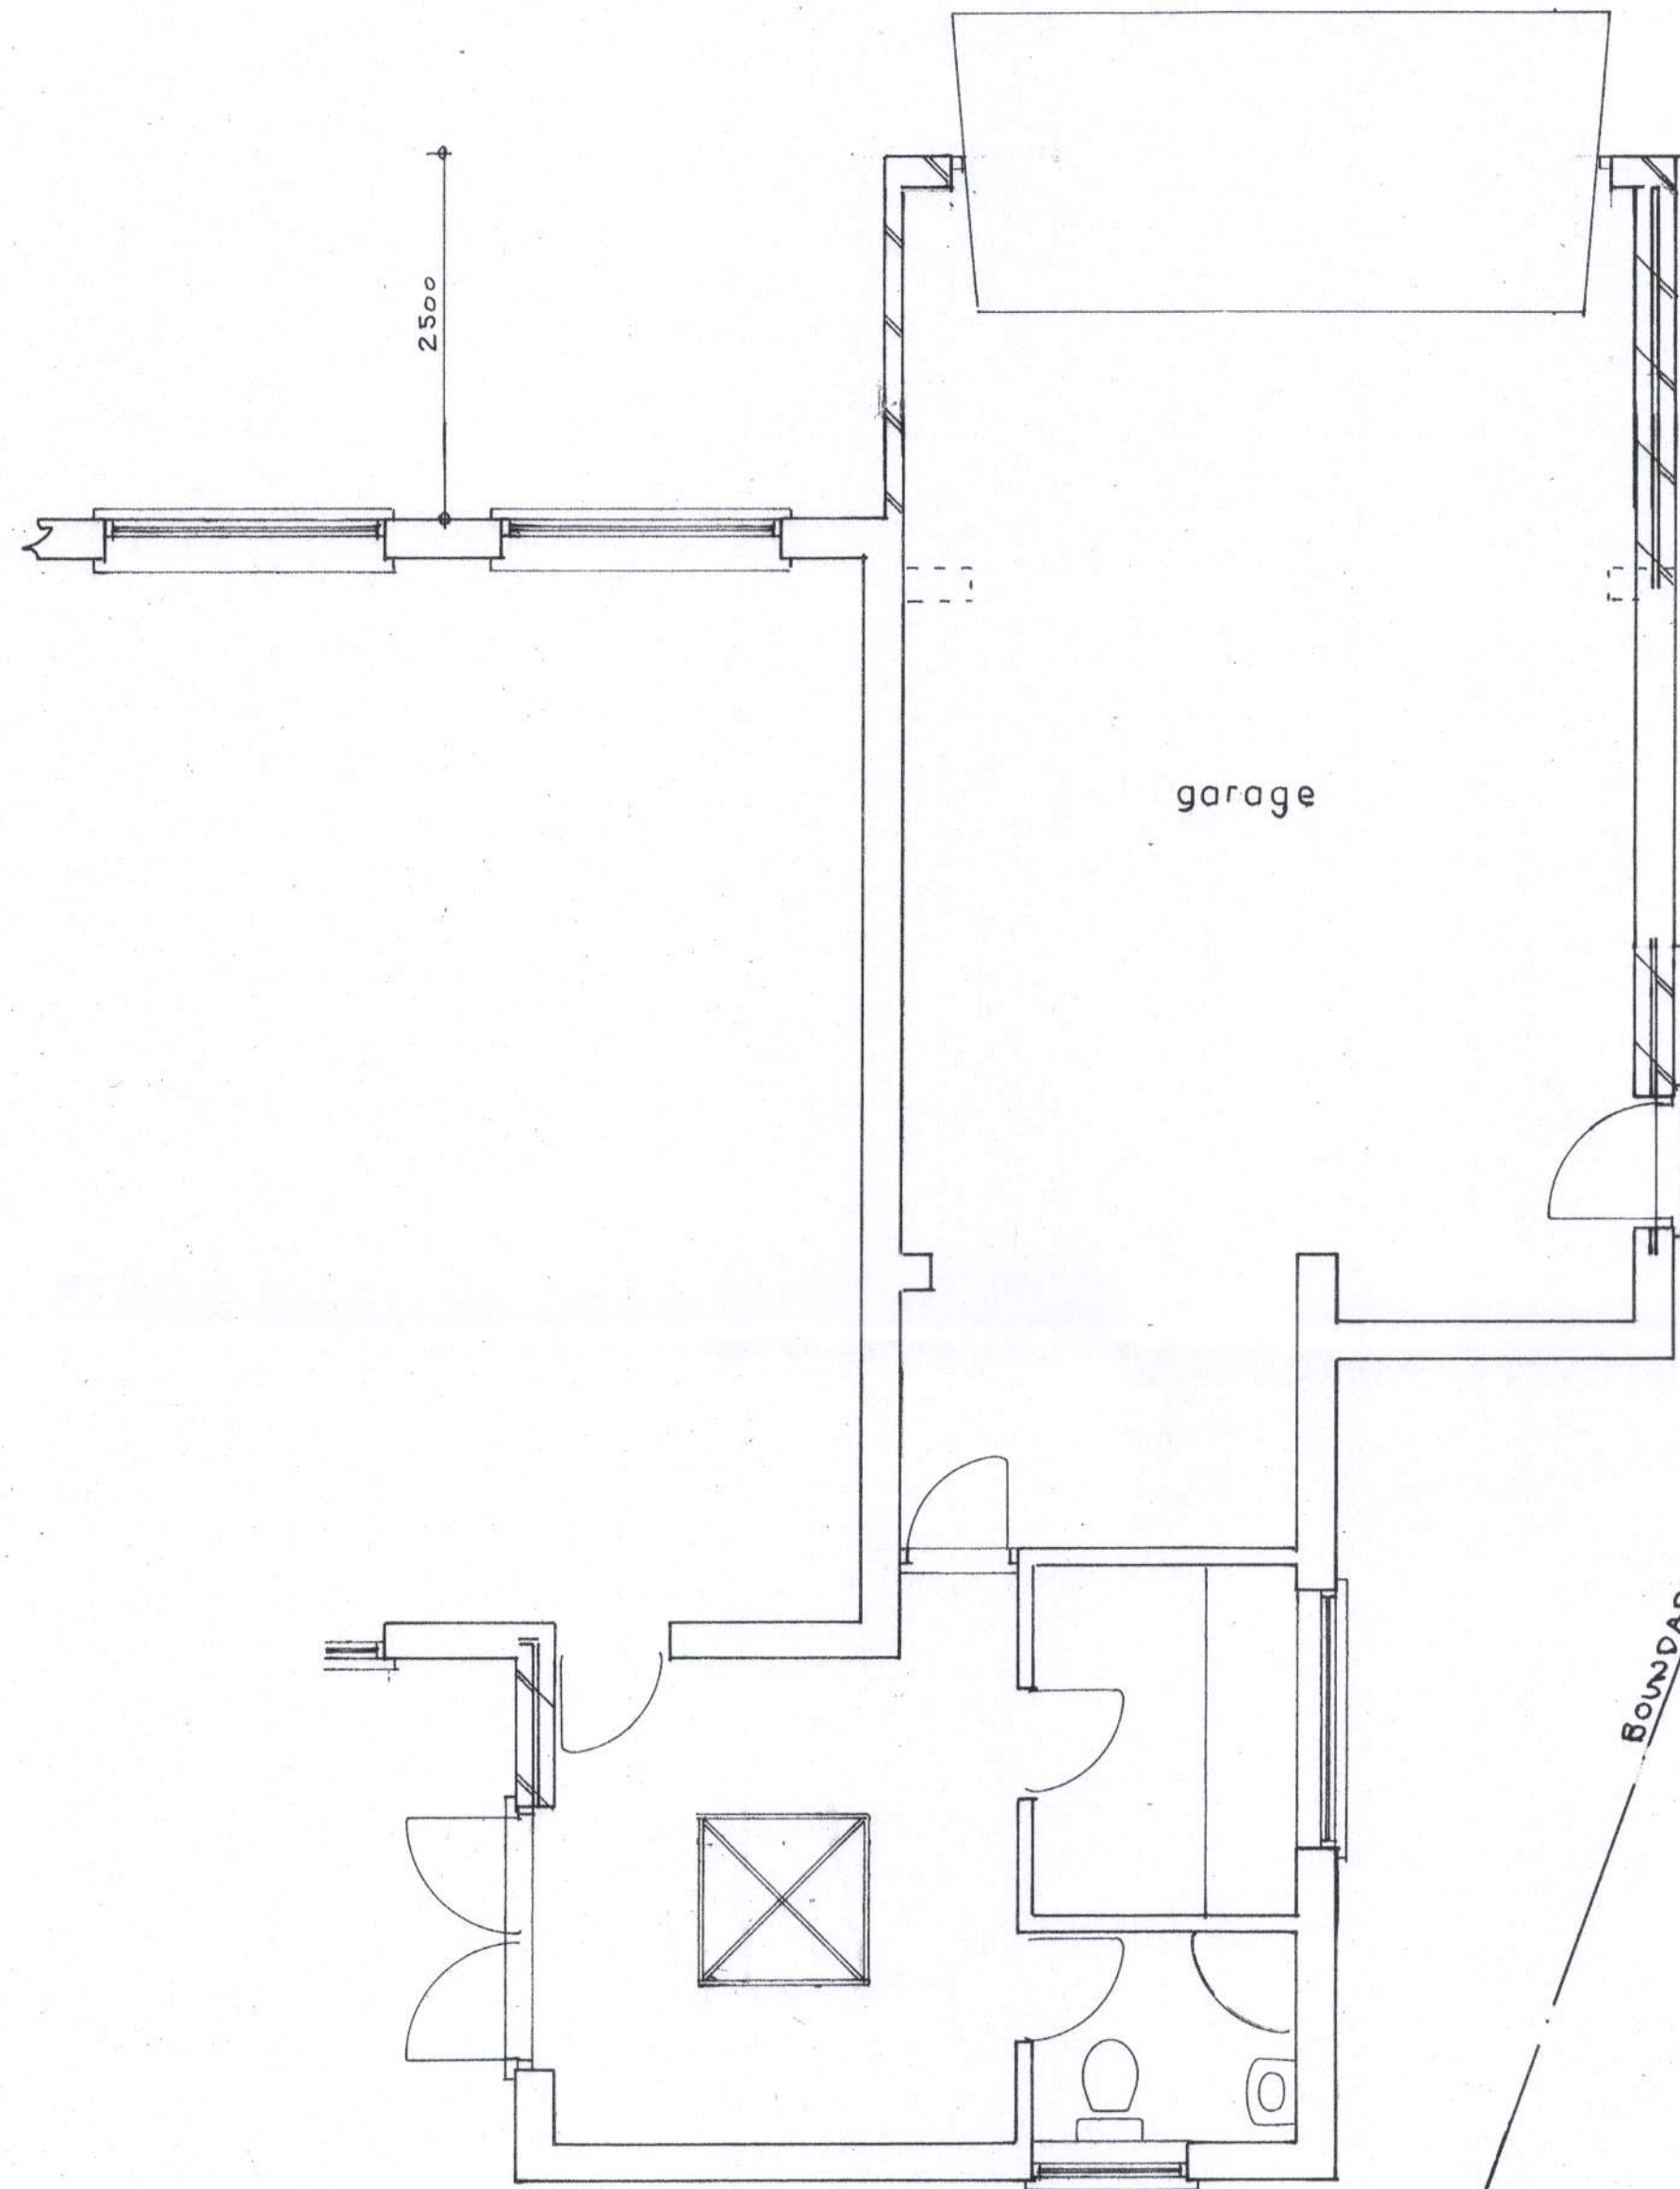

Plan
1 : 50

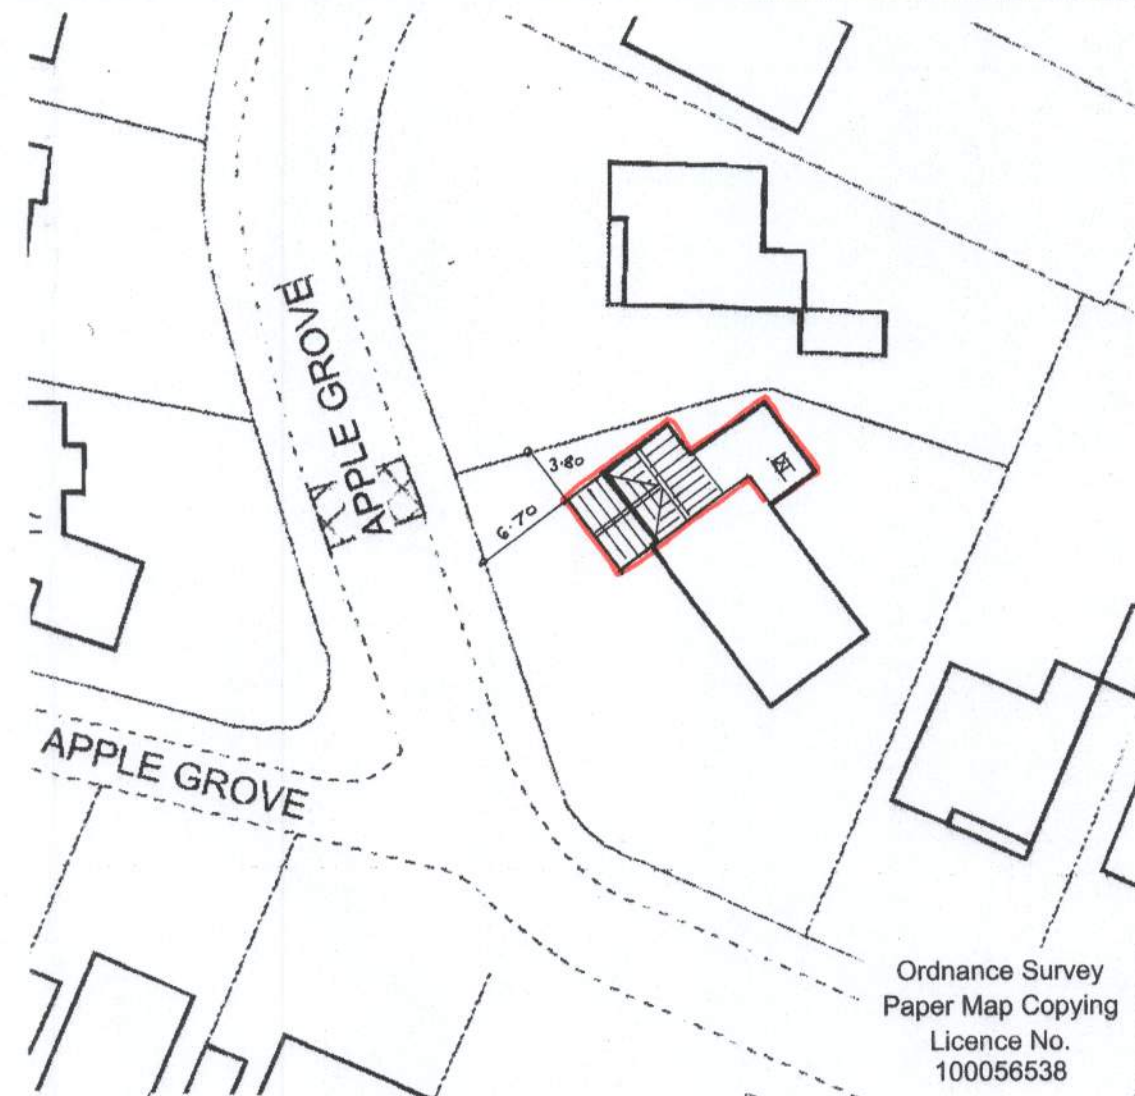

block plan
1 : 500



location plan
1 : 1250

Proposed

PROPOSED EXTENSION AND ROOF ALTERATIONS TO GARAGE AT 28, APPLE GROVE,
ALDWICK FOR MR. & MRS. S. WELLS.

sheet 1 of 3

Bryan Butcher
Rainbow Cottage
Nyetimber Lane
Bognor Regis PO21 3JX
01243 266871
07973 233442
bryan.butcher@btinternet.com
www.bryanbutcher.com